
PLOT DATE : - 15 October 2024 9:29 AM

DURING STAGE 1 WORKS THERE WILL BE LIVE ELECTRICAL PRESENT IN THE NORTH OF THE SITE TO SERVICE EXISTING BUILDINGS IN STAGE 2

EXISTING INTERNAL GAS LINE TO BE DISCONNECTED AT SUPPLY POINT (METER) AND THE EXISTING AMENITIES BUILDINGS ONCE STAGE 2 CONSTRUCTION COMMENCES. THE EXISTING GAS LINES ARE TO BE ABANDONED ONCE THE EXISTING CENTRAL AMENITIES ARE DECOMMISIONED.

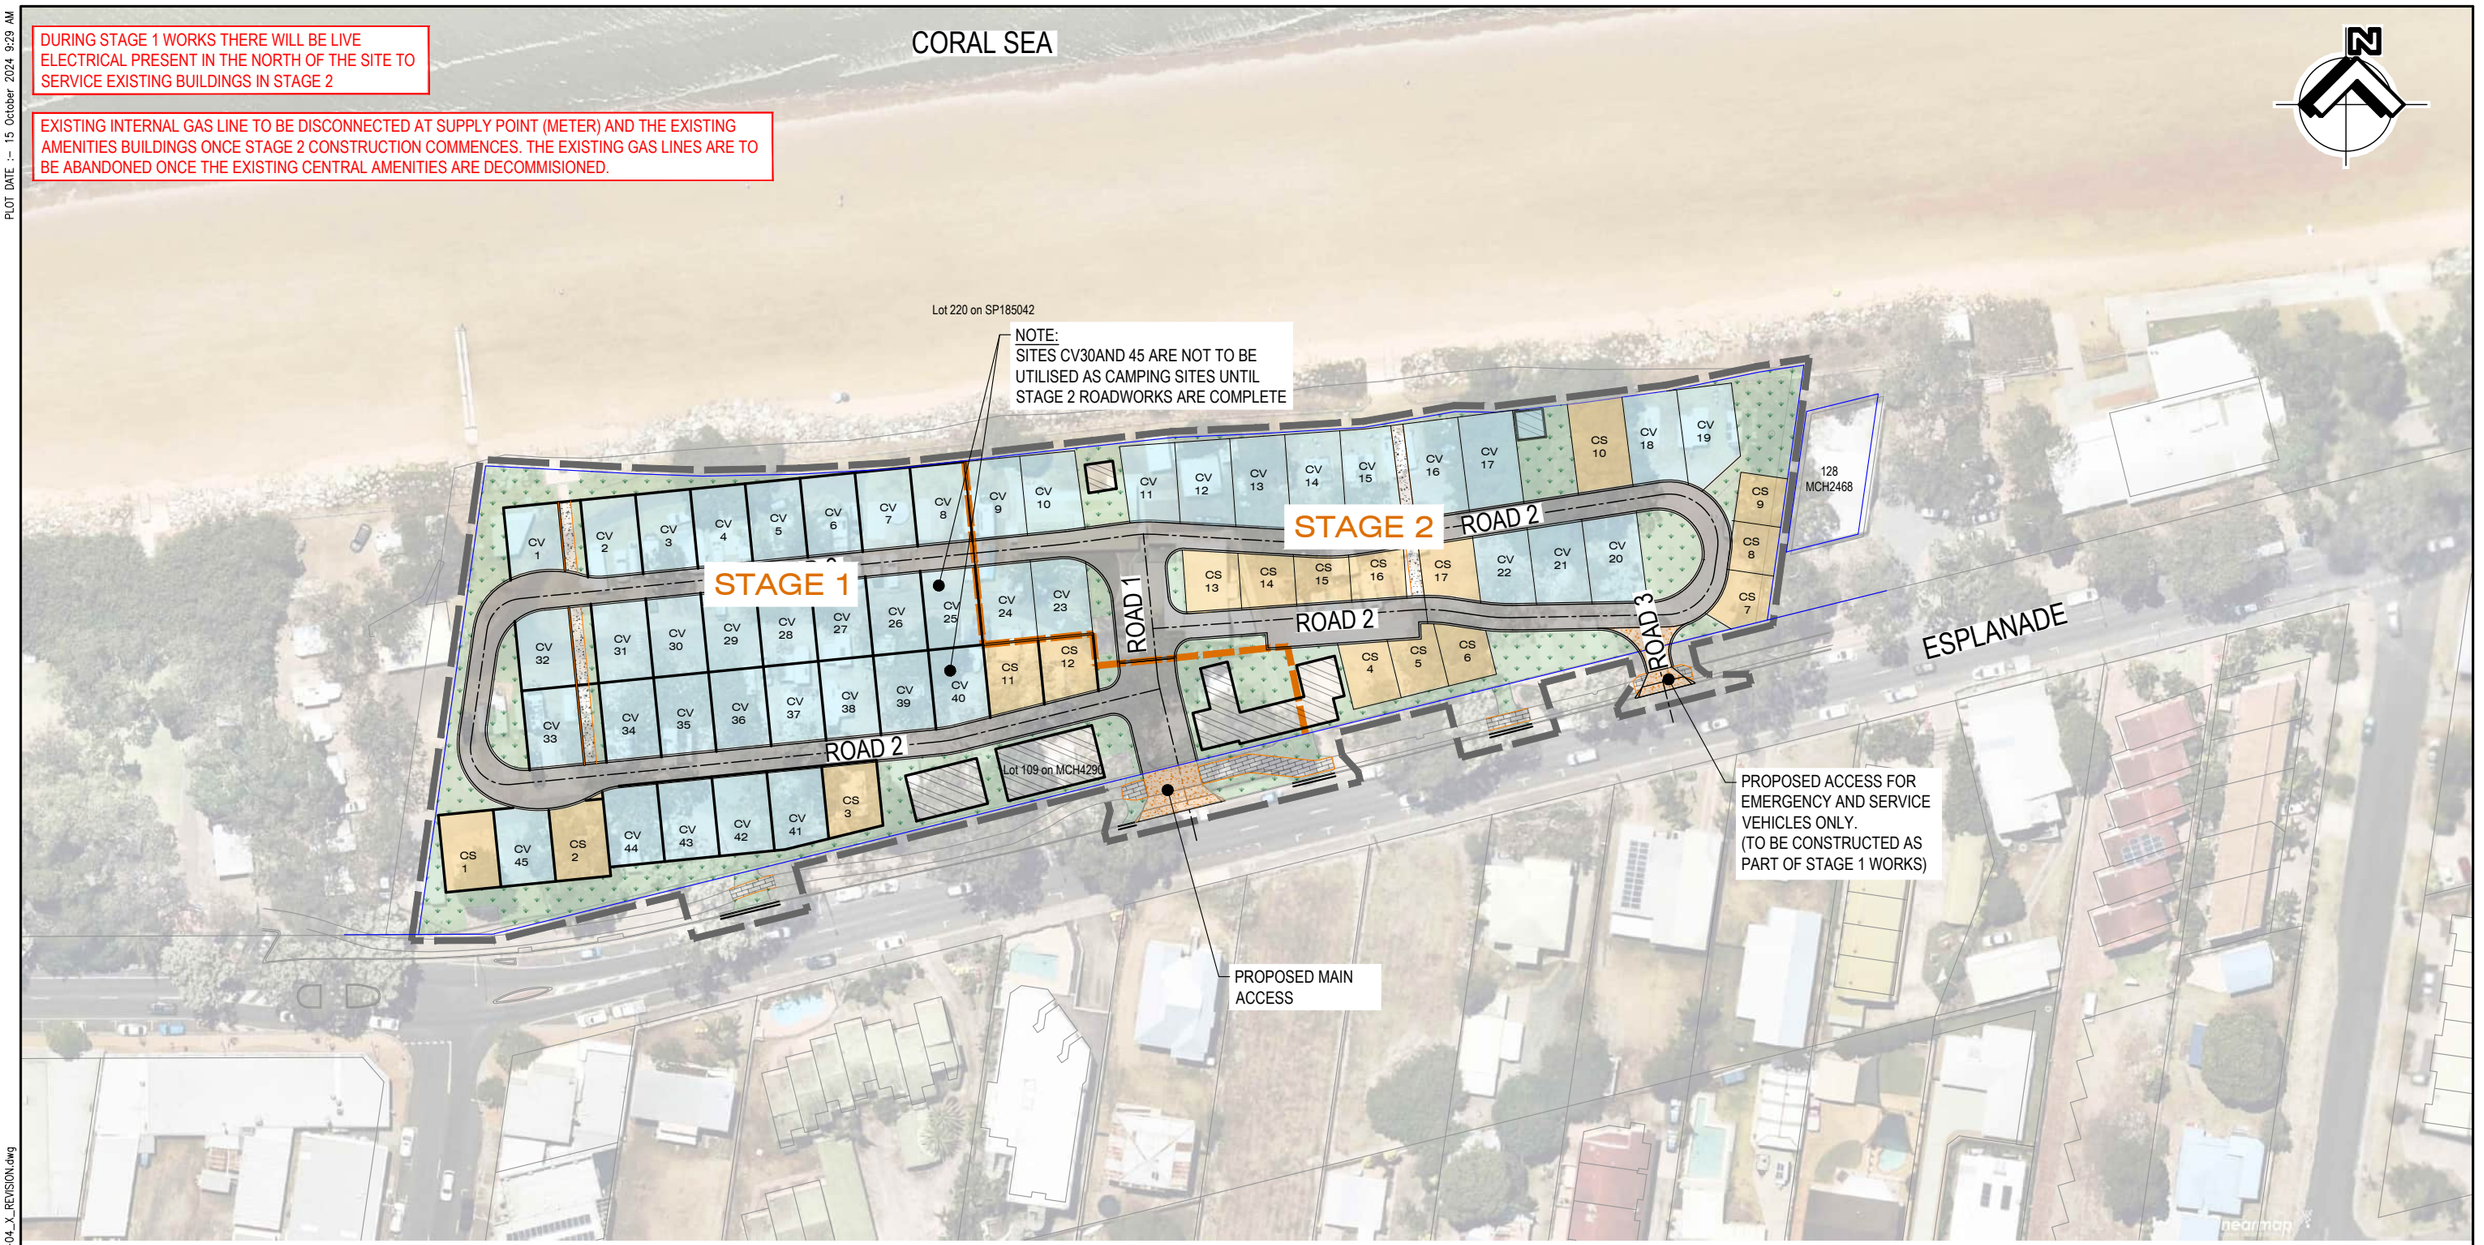


## LEGEND

- LIMIT OF WORKS
- PROPOSED STAGE BOUNDARY
- PROPOSED ROAD
- PROPOSED DRIVEWAY CROSS-OVER
- PROPOSED ROAD KERB
- PROPOSED ROAD CONTROL LINE

- CV XX — PROPOSED CARAVAN SITE
- CS XX — PROPOSED CAMP (TENT) SITE
- CB XX — PROPOSED FUTURE CABIN SITE
- PROPOSED TURF / LANDSCAPING
- PROPOSED NEW BUILDING (BY OTHERS)
- PROPOSED CONCRETE PATHWAY
- PROPOSED PAVED PATHWAY

### SITE TYPE SUMMARY

| SITE TYPE | SIZE | NUMBER OF (STAGE 1) | NUMBER OF (STAGE 2) | NUMBER OF (TOTAL) |
|---|---|---|---|---|
| CARAVAN SITE (CV) | 13m x 9m | 29 | 16 | 45 |
| CABIN SITE (CB) | 13m x 9m | 0 | 0 | 0 |
| CAMP SITE (CS) | 6.7m (MIN) x 9m | 5 | 12 | 17 |
| TOTAL | - | 34 | 28 | 62 |

**NOTE:**
**REFER ARCHITECTURAL DRAWINGS FOR FINAL BUILDING FOOTPRINTS, FLOOR PLANS AND ASSOCIATED PEDESTRIAN FOOTPATHS TO PROPOSED DEVELOPMENT.**

| REV | DETAILS OF AMENDMENTS | APPROVED | DATE |
|---|---|---|---|
| G | | | |
| F | | | |
| E | | | |
| D | | | |
| C | | | |
| B | OVERALL REVISION | CS CS | 06/2/24 |
| A | ORIGINAL ISSUE | | |

CAD FILES A:\2192-Fraser Coast Caravan Parks\ACAD CIVIL OPW\2192-04 Torquay\2192-04-R03 [OVERALL LAYOUT PLAN].dwg

SCALES
0 20 40 60 80
SCALE 1:1250 (m)

APPROVED
.....
Director: CAMERON LANDRETH
(RPEQ 19358)

Barlow Shelley CONSULTING ENGINEERS

SURVEY BY SURVEYORS@WORK
HORIZ GRID GDA2020 (MGA ZONE 56)
HEIGHT DATUM AHD
SURVEY ORIGIN PSM 152238 RL 3.400 LOCATION OF PSM ESPLANADE

RELEASED FOR CONSTRUCTION DATE

DESIGN HAS BEEN REVIEWED AGAINST PROJECT SCOPE FOR COMPLIANCE WITH RELEVANT DESIGN STANDARDS AND SPECIFICATIONS AND IS DEEMED SUITABLE FOR CONSTRUCTION PURPOSES

Fraser Coast REGIONAL COUNCIL
Ph: 1300 794 929
www.frasercoast.qld.gov.au

# FRASER COAST REGIONAL COUNCIL

## TORQUAY CARAVAN PARK - STAGE 1 AND 2 REDEVELOPMENT OF FCRC CARAVAN PARKS OVERALL LAYOUT PLAN


DRAWING ISSUE: CONSTRUCTION
SHEET 00 OF 00 DRGS
A3
DRAWING No: 2192-04-R03
BUDGET: 0.0000.00 YEAR: 22/23
A B

XREFS : - 2192-04-X_BASE.dwg; 2192-04-X_SURVEY.dwg; Nearmap Images Torquay.dwg; 2192-04_X_REVISION.dwg

PLOT DATE :- 15 October 2024 9:29 AM


DURING STAGE 1 WORKS THERE WILL BE LIVE ELECTRICAL PRESENT IN THE NORTH OF THE SITE TO SERVICE EXISTING BUILDINGS IN STAGE 2

EXISTING INTERNAL GAS LINE TO BE DISCONNECTED AT SUPPLY POINT (METER) AND THE EXISTING AMENITIES BUILDINGS ONCE STAGE 2 CONSTRUCTION COMMENCES. THE EXISTING GAS LINES ARE TO BE ABANDONED ONCE THE EXISTING CENTRAL AMENITIES ARE DECOMMISIONED.

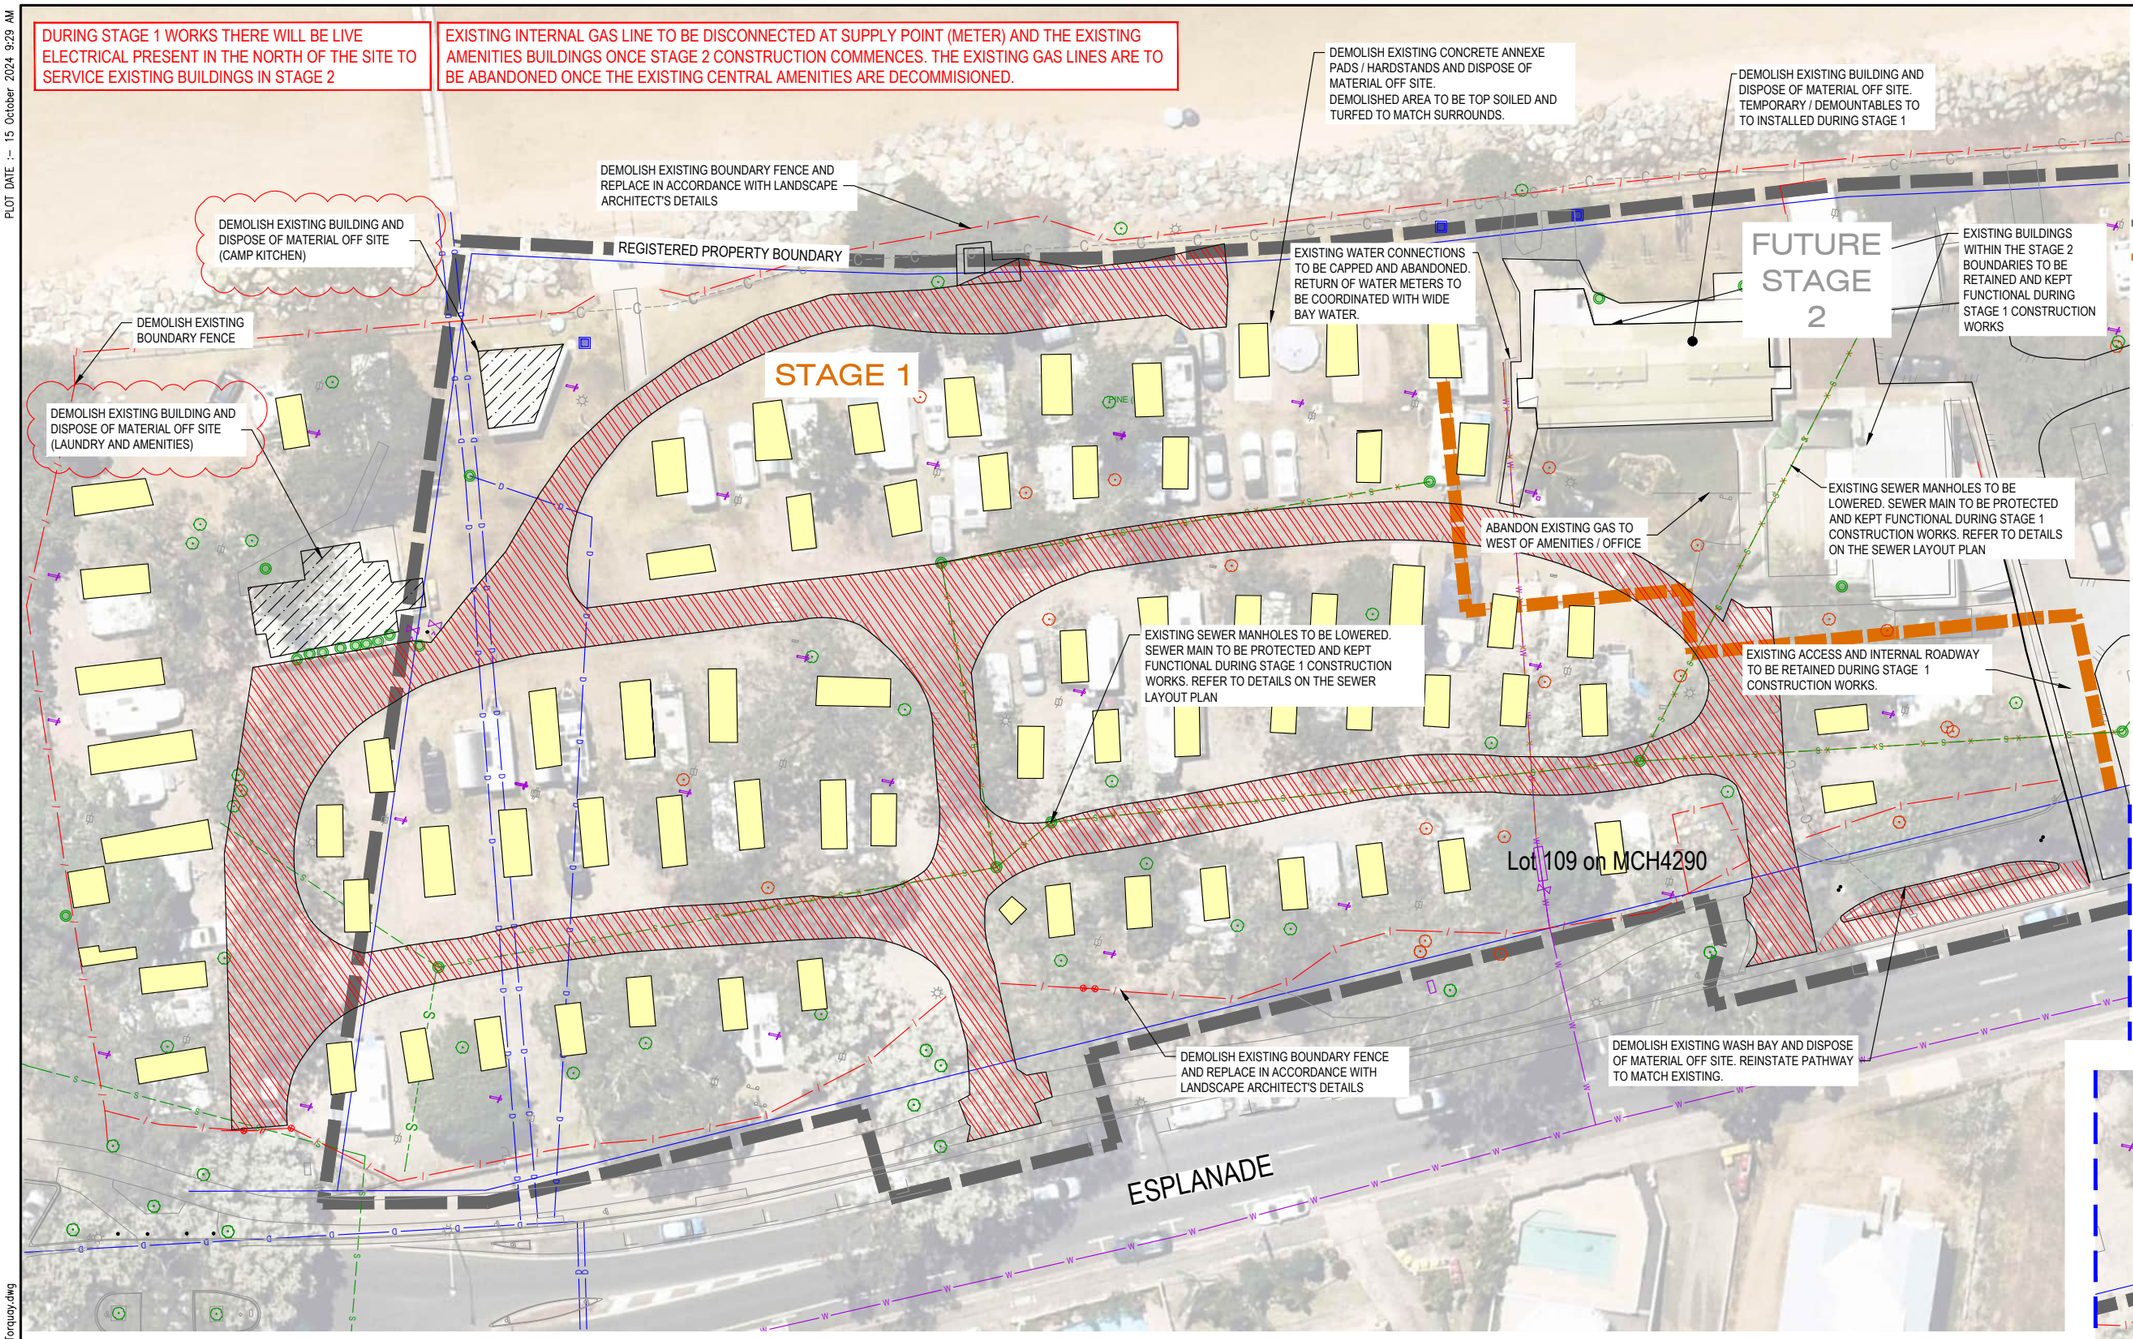


## LEGEND

- SITE BOUNDARY
- PROPOSED STAGE BOUNDARY
- EXISTING ROAD OR DRIVEWAY CROSSOVER TO BE DEEP SCARIFIED AND REMOVED
- EXISTING CONCRETE ANNEXE PADS
- EXISTING BUILDINGS TO BE DEMOLISHED
- DENOTES EXISTING ONSITE SERVICES THAT ARE TO BE ABANDONED
- SW SW — EXISTING STORMWATER DRAINAGE
- S S — EXISTING SEWER RETICULATION
- W W — EXISTING WATER RETICULATION
- EXISTING BOUNDARY FENCE
- OF OF — EXISTING OPTIC FIBRE NETWORK
- G G — EXISTING GAS
- EXISTING TREE TO BE RETAINED
- EXISTING TREE TO BE REMOVED REFER TO ARBORIST REPORT

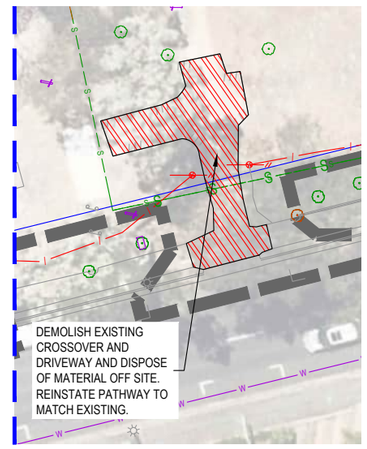


INSET 1
EXISTING CROSSOVER ON EASTERN BOUNDARY

| REV | DETAILS OF AMENDMENTS | APPROVED | DATE |
|---|---|---|---|
| G | | | |
| F | | | |
| E | | | |
| D | | | |
| C | OVERALL REVISION | CS | 10/24 |
| B | INCLUDE EXISTING STRUCTURE FUNCTION | CS | 11/23 |
| A | ORIGINAL ISSUE | | |

CAD FILES A:\2192-Fraser Coast Caravan Parks\ACAD CIVIL OPW\2192-04 Torquay\2192-04-R04 [DEMO PLAN].dwg

SCALES
0 5 10 15
SCALE 1:500 (m)

APPROVED
Director: CAMERON LANDRETH
(RPEQ 19358)

Barlow Shelley CONSULTING ENGINEERS

SURVEY BY SURVEYORS@WORK
HORIZ GRID GDA2020 (MGA ZONE 56)
HEIGHT DATUM AHD
SURVEY ORIGIN PSM 152238
RL 3.400
LOCATION OF PSM
ESPLANADE

RELEASED FOR CONSTRUCTION DATE

DESIGN HAS BEEN REVIEWED AGAINST PROJECT SCOPE FOR COMPLIANCE WITH RELEVANT DESIGN STANDARDS AND SPECIFICATIONS AND IS DEEMED SUITABLE FOR CONSTRUCTION PURPOSES

Fraser Coast REGIONAL COUNCIL
Ph: 1300 794 929
www.frasercoast.qld.gov.au

# FRASER COAST REGIONAL COUNCIL

TORQUAY CARAVAN PARK - STAGE 1
REDEVELOPMENT OF FCRC CARAVAN PARKS
DEMOLITION PLAN

DRAWING ISSUE
CONSTRUCTION

SHEET 00 OF 00 DRGS
A3
DRAWING No: 2192-04-R04
BUDGET: 0.0000.00 YEAR: 22/23
A B C

XREFS :- 2192-04-X_BASE.dwg; 2192-04-X_SURVEY.dwg; Nearmap Images Torquay.dwg

EXISTING INTERNAL GAS LINE TO BE DISCONNECTED AT SUPPLY POINT (METER) AND THE EXISTING AMENITIES BUILDINGS ONCE STAGE 2 CONSTRUCTION COMMENCES. THE EXISTING GAS LINES ARE TO BE ABANDONED ONCE THE EXISTING CENTRAL AMENITIES ARE DECOMMISIONED.

Lot 220 on SP185042

DEMOLISH EXISTING TABLE AND SHELTER (BBQ AREA)

DEMOLISH EXISTING SHEDS

DEMOLISH EXISTING SEWER MANHOLES AND DISPOSE OF MATERIAL OFF SITE. SEWER LINES TO BE CAPPED AND ABANDONED.

REGISTERED PROPERTY BOUNDARY

DEMOLISH EXISTING BUILDING AND CONCRETE HARDSTAND AREAS. DISPOSE OF MATERIAL OFF SITE (LAUNDRY AND AMENITIES)

DEMOLISH EXISTING BOUNDARY FENCE AND REPLACE IN ACCORDANCE WITH LANDSCAPE ARCHITECT'S DETAILS

DEMOLISH EXISTING CONCRETE ANNEXE PADS / HARDSTANDS AND DISPOSE OF MATERIAL OFF SITE.
DEMOLISHED AREA TO BE TOP SOILED AND TURFED TO MATCH SURROUNDS.

STAGE 2

DEMOLISH EXISTING BOUNDARY FENCE AND REPLACE IN ACCORDANCE WITH LANDSCAPE ARCHITECT'S DETAILS

128
MCH2468

DEMOLISH EXISTING SEWER MANHOLES AND DISPOSE OF MATERIAL OFF SITE.
SEWER LINES TO BE CAPPED AND ABANDONED.

DEMOLISH EXISTING CONCRETE HARDSTANDS

DEMOLISH EXISTING BUILDING AND DISPOSE OF MATERIAL OFF SITE (MANAGERS OFFICES)

EXISTING STAGE 1

EXISTING WATER CONNECTIONS TO BE CAPPED AND ABANDONED.

EXISTING ACCESS ROAD TO BE DEMOLISHED AS PART OF STAGE 2 WORKS

DEMOLISH EXISTING BOUNDARY FENCE

Lot 109 on MCH4290

ESPLANADE

## LEGEND

- SITE BOUNDARY
- PROPOSED STAGE BOUNDARY
- EXISTING ROAD OR DRIVEWAY CROSSOVER TO BE DEEP SCARIFIED AND REMOVED
- EXISTING CONCRETE ANNEXE PADS
- EXISTING BUILDING
- DENOTES EXISTING ONSITE SERVICES THAT ARE TO BE ABANDONED
- EXISTING STORMWATER DRAINAGE
- EXISTING SEWER RETICULATION
- EXISTING WATER RETICULATION
- EXISTING BOUNDARY FENCE
- EXISTING OPTIC FIBRE NETWORK
- EXISTING GAS
- EXISTING TREE TO BE RETAINED
- EXISTING TREE TO BE REMOVED REFER TO ARBORIST REPORT

| REV | DETAILS OF AMENDMENTS | APPROVED | DATE |
|---|---|---|---|
| G | | | |
| F | | | |
| E | | | |
| D | | | |
| C | OVERALL REVISION | CS | 10/24 |
| B | INCLUDE EXISTING STRUCTURE FUNCTION | CS | 11/23 |
| A | ORIGINAL ISSUE | | |

CAD FILES A:\2192-Fraser Coast Caravan Parks\ACAD CIVIL OPW\2192-04 Torquay\2192-04-R05 [DEMO PLAN].dwg

SCALES
0 5 10 15
SCALE 1:500 (m)

APPROVED
Director: CAMERON LANDRETH (RPEQ 19358)

Barlow Shelley CONSULTING ENGINEERS

SURVEY BY: SURVEYORS@WORK
HORIZ GRID: GDA2020 (MGA ZONE 56)
HEIGHT DATUM: AHD
SURVEY ORIGIN: PSM 152238 RL 3.400 LOCATION OF PSM ESPLANADE

RELEASED FOR CONSTRUCTION DATE

DESIGN HAS BEEN REVIEWED AGAINST PROJECT SCOPE FOR COMPLIANCE WITH RELEVANT DESIGN STANDARDS AND SPECIFICATIONS AND IS DEEMED SUITABLE FOR CONSTRUCTION PURPOSES

Fraser Coast REGIONAL COUNCIL
Ph: 1300 794 929
www.frasercoast.qld.gov.au


# FRASER COAST REGIONAL COUNCIL

TORQUAY CARAVAN PARK - STAGE 2
REDEVELOPMENT OF FCRC CARAVAN PARKS
DEMOLITION PLAN

DRAWING ISSUE: CONSTRUCTION
SHEET 00 OF 00 DRGS
A3
DRAWING No: 2192-04-R05
BUDGET: 0.0000.00 YEAR: 22/23
A B C

PLOT DATE :- 15 October 2024 9:29 AM

XREFS :- 2192-04-X_BASE.dwg; 2192-04-X_SURVEY.dwg; Nearmap Images Torquay.dwg

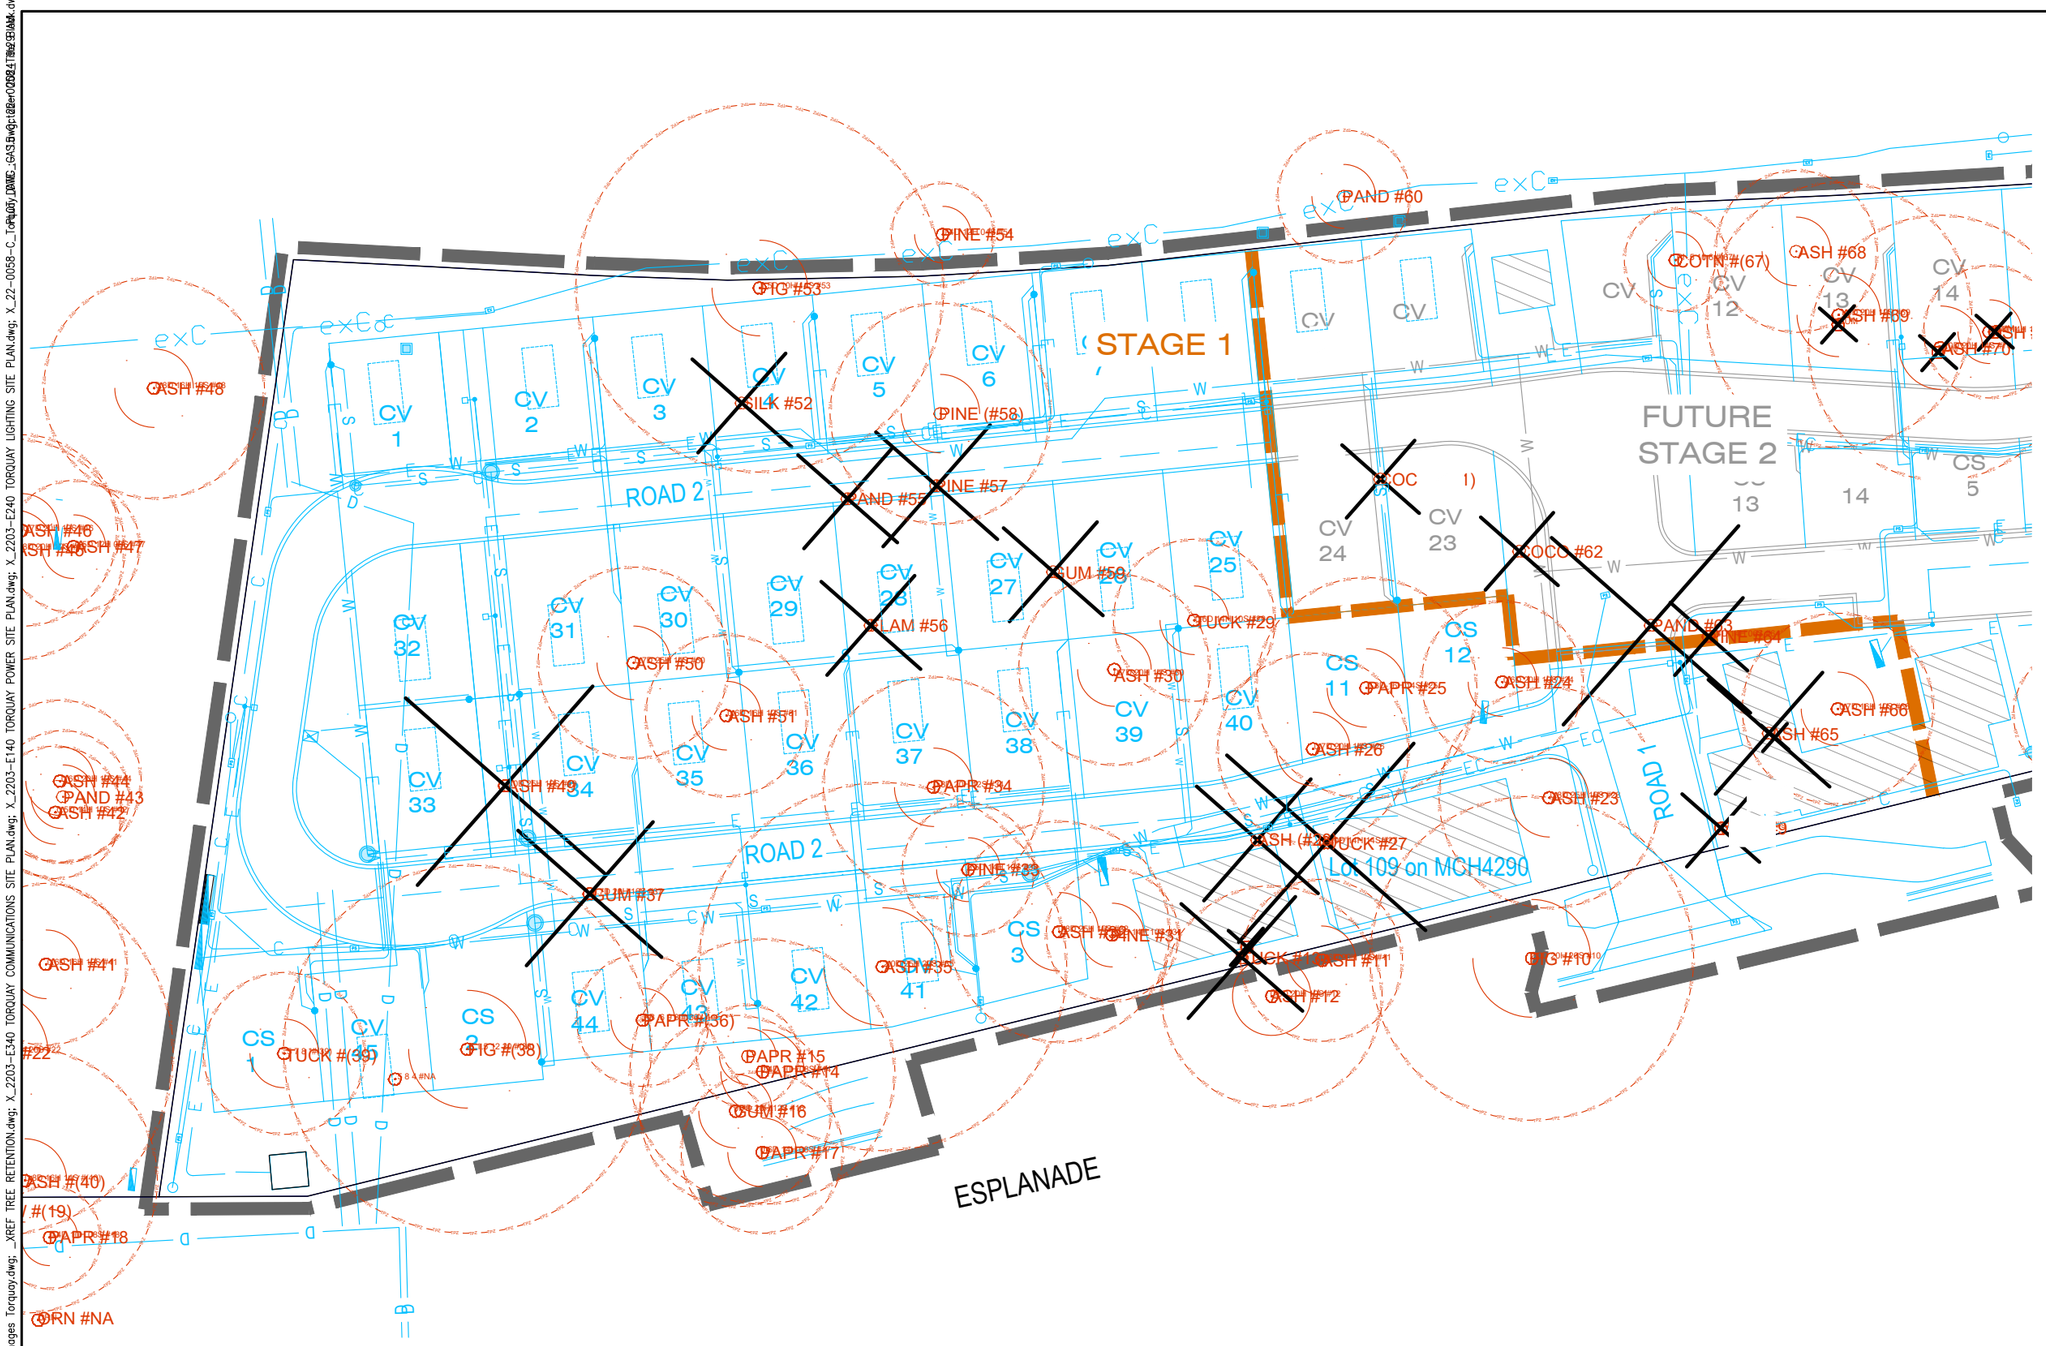


## LEGEND

- SITE BOUNDARY
- PROPOSED STAGE BOUNDARY
- RETAINED TREE TPZ
- RETAINED TREE SRZ
- TREE TO BE REMOVED
- TYPE #XXX — TREE TYPE AND NUMBER

NOTE:
WHERE TREES ARE TO BE REMOVED, THE TREE STUMP AND ROOTS SHALL BE REMOVED BY GRINDING DOWN. MULCH TO BE STOCKPILED FOR USE ON SITE.

TREE PROTECTION NOTES:

1. TREE PROTECTION SHALL BE GUIDED BY AS4790-2009 PROTECTION OF TREES ON DEVELOPMENT SITES, AS WELL AS INDUSTRY BEST PRACTICES.
2. WHERE THE WORKS ENCROACH ON THE TREE PROTECTION ZONE (TPZ) OF TREES TO BE RETAINED, A ON-SITE PROJECT ARBORIST SHALL BE PRESENT TO INSPECT, INFORM, AND SUPERVISE THE WORK (IF / AS REQUIRED). THE SUPERVISING PROJECT ARBORIST SHALL BE SUITABLY QUALIFIED AND EXPERIENCED, WITH A HIGH LEVEL OF EXPERIENCE.
3. WORKS WITHIN THE TPZ OF TREES TO BE RETAINED SHALL BE IN ACCORDANCE WITH THE PROJECT TREE MANAGEMENT PLAN AND THE ARBORICULTURAL IMPACT ASSESSMENT

| REV | DETAILS OF AMENDMENTS | APPROVED | DATE |
|---|---|---|---|
| G | | | |
| F | | | |
| E | | | |
| D | | | |
| C | | | |
| B | OVERALL REVISION | CS | 10/24 |
| A | ORIGINAL ISSUE | | |

CAD FILES: A:\2192-Fraser Coast Caravan Parks\ACAD CIVIL OPW\2192-04 Torquay\2192-04-R06 [TREE RETENTION].dwg

SCALES: 0 5 10 15 — SCALE 1:500 (m)

APPROVED

.....
Director: CAMERON LANDRETH
(RPEQ 19358)

Barlow Shelley CONSULTING ENGINEERS

SURVEY BY: SURVEYORS@WORK
HORIZ GRID: GDA2020 (MGA ZONE 56)
HEIGHT DATUM: AHD
SURVEY ORIGIN: PSM 152238 RL 3.400 LOCATION OF PSM ESPLANADE

RELEASED FOR CONSTRUCTION DATE

DESIGN HAS BEEN REVIEWED AGAINST PROJECT SCOPE FOR COMPLIANCE WITH RELEVANT DESIGN STANDARDS AND SPECIFICATIONS AND IS DEEMED SUITABLE FOR CONSTRUCTION PURPOSES


Fraser Coast REGIONAL COUNCIL
Ph: 1300 794 929
www.frasercoast.qld.gov.au

# FRASER COAST REGIONAL COUNCIL

TORQUAY CARAVAN PARK - STAGE 1
REDEVELOPMENT OF FCRC CARAVAN PARKS
PROPOSED TREE RETENTION PLAN

DRAWING ISSUE: CONSTRUCTION
SHEET 00 OF 00 DRGS
A3
DRAWING No: 2192-04-R06
BUDGET: 0.0000.00 YEAR: 22/23
A B

XREFS :- 2192-04-X_BASE.dwg; 2192-04-TREE_RETENTION.dwg; Nearmap Images Torquay.dwg; _XREF TREE RETENTION.dwg; X_2203-E340 TORQUAY COMMUNICATIONS SITE PLAN.dwg; X_2203-E140 TORQUAY POWER SITE PLAN.dwg; X_2203-E240 TORQUAY LIGHTING SITE PLAN.dwg; X_22-0058-C_T-PLOT DWG_GA3.dwg; 21

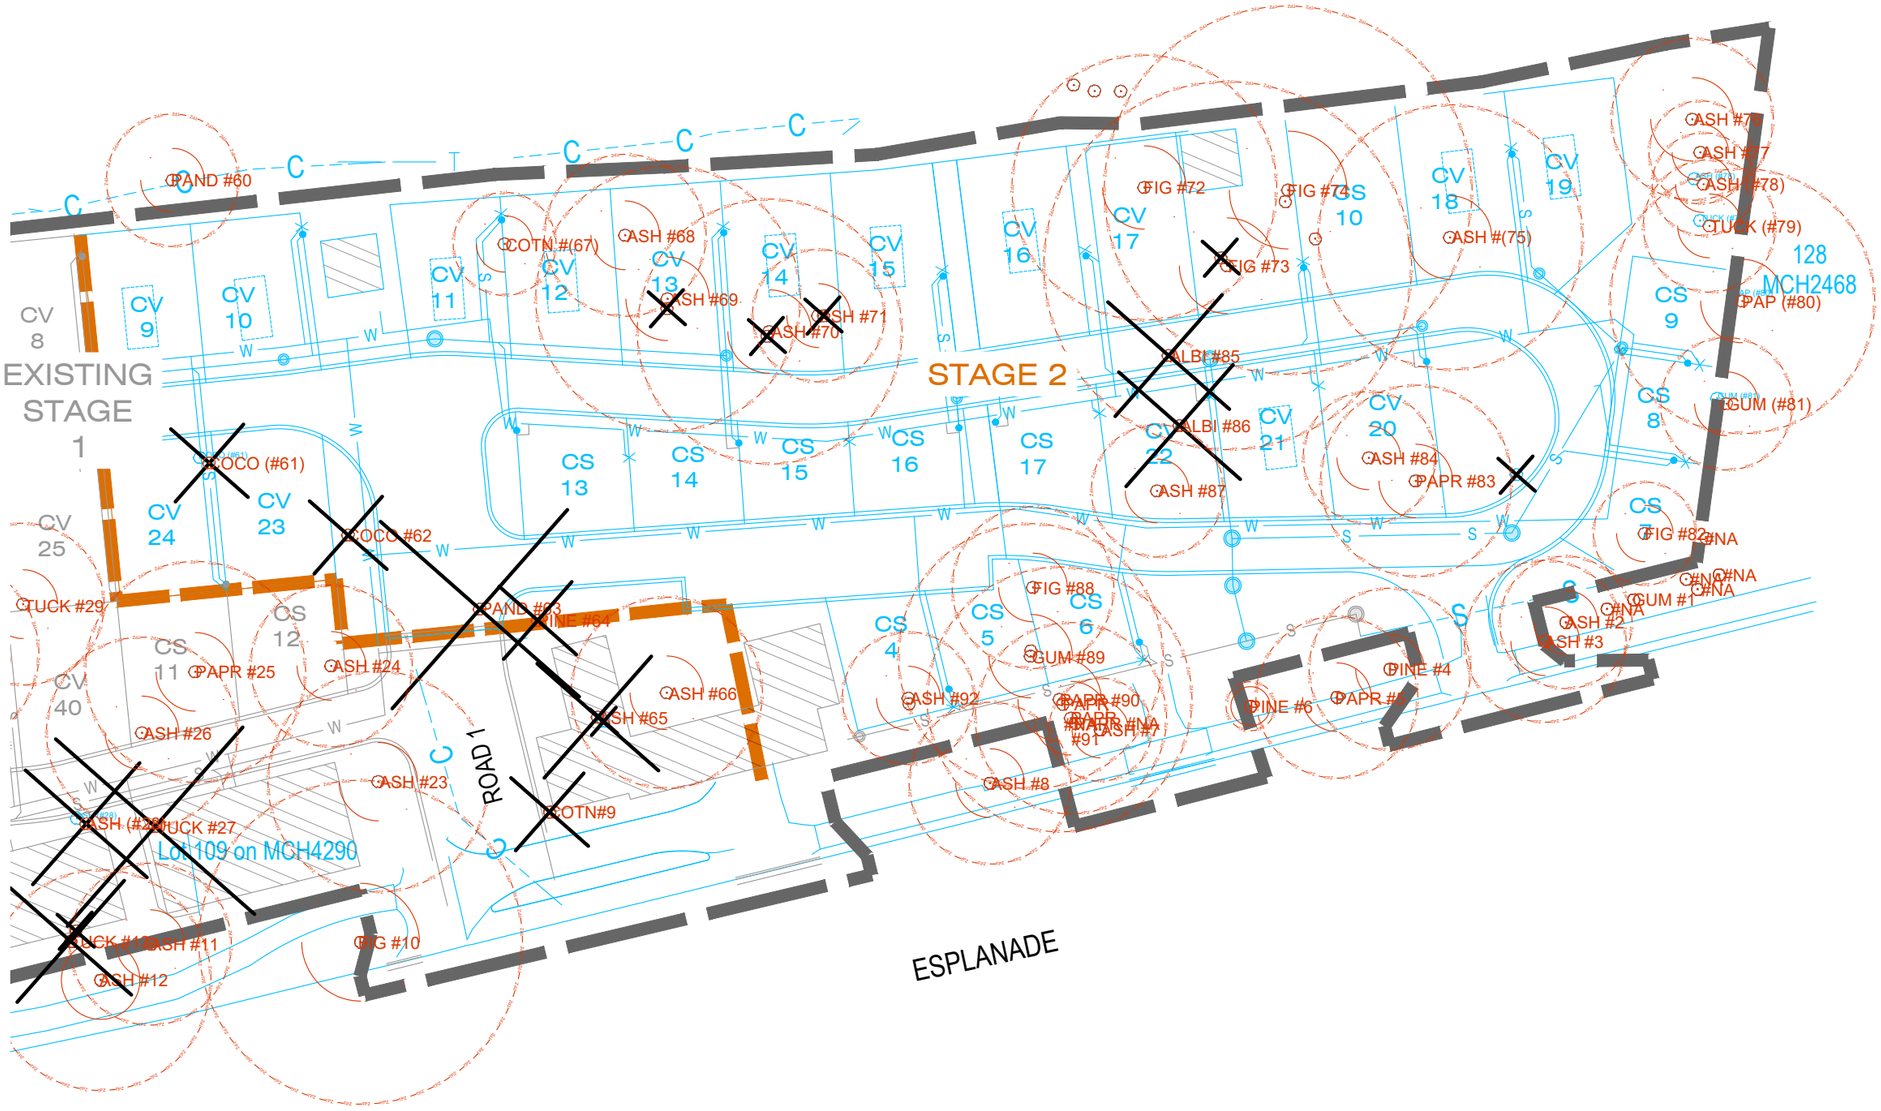


## LEGEND

- SITE BOUNDARY
- PROPOSED STAGE BOUNDARY
- RETAINED TREE TPZ
- RETAINED TREE SRZ
- TREE TO BE REMOVED
- TYPE #XXX — TREE TYPE AND NUMBER

NOTE:
WHERE TREES ARE TO BE REMOVED, THE TREE STUMP AND ROOTS SHALL BE REMOVED BY GRINDING DOWN. MULCH TO BE STOCKPILED FOR USE ON SITE.

TREE PROTECTION NOTES:

1. TREE PROTECTION SHALL BE GUIDED BY AS4790-2009 PROTECTION OF TREES ON DEVELOPMENT SITES, AS WELL AS INDUSTRY BEST PRACTICES.
2. WHERE THE WORKS ENCROACH ON THE TREE PROTECTION ZONE (TPZ) OF TREES TO BE RETAINED, A ON-SITE PROJECT ARBORIST SHALL BE PRESENT TO INSPECT, INFORM, AND SUPERVISE THE WORK (IF / AS REQUIRED). THE SUPERVISING PROJECT ARBORIST SHALL BE SUITABLY QUALIFIED AND EXPERIENCED, WITH A HIGH LEVEL OF EXPERIENCE.
3. WORKS WITHIN THE TPZ OF TREES TO BE RETAINED SHALL BE IN ACCORDANCE WITH THE PROJECT TREE MANAGEMENT PLAN AND THE ARBORICULTURAL IMPACT ASSESSMENT

| REV | DETAILS OF AMENDMENTS | APPROVED | DATE |
|---|---|---|---|
| G | | | |
| F | | | |
| E | | | |
| D | | | |
| C | | | |
| B | OVERALL REVISION | CS | 10/24 |
| A | ORIGINAL ISSUE | | |

CAD FILES: A:\2192-Fraser Coast Caravan Parks\ACAD CIVIL OPW\2192-04 Torquay\2192-04-R07 [TREE RETENTION].dwg

SCALES
0 5 10 15
SCALE 1:500 (m)

APPROVED
.....
Director: CAMERON LANDRETH
(RPEQ 19358)

Barlow Shelley CONSULTING ENGINEERS

SURVEY BY: SURVEYORS@WORK
HORIZ GRID: GDA2020 (MGA ZONE 56)
HEIGHT DATUM: AHD
SURVEY ORIGIN: PSM 152238
RL 3.400
LOCATION OF PSM
ESPLANADE

RELEASED FOR CONSTRUCTION DATE

DESIGN HAS BEEN REVIEWED AGAINST PROJECT SCOPE FOR COMPLIANCE WITH RELEVANT DESIGN STANDARDS AND SPECIFICATIONS AND IS DEEMED SUITABLE FOR CONSTRUCTION PURPOSES

Fraser Coast REGIONAL COUNCIL
Ph: 1300 794 929
www.frasercoast.qld.gov.au

# FRASER COAST REGIONAL COUNCIL

TORQUAY CARAVAN PARK - STAGE 2
REDEVELOPMENT OF FCRC CARAVAN PARKS
PROPOSED TREE RETENTION PLAN

DRAWING ISSUE: CONSTRUCTION
SHEET 00 OF 00 DRGS
A3
DRAWING No: 2192-04-R07
BUDGET: 0.0000.00 YEAR: 22/23
A B

XREFS :- 2192-04-X_BASE.dwg; 2192-04-X_SURVEY.dwg; Nearmap Images Torquay.dwg; _XREF TREE RETENTION.dwg; X_2203-E340 TORQUAY COMMUNICATIONS SITE PLAN.dwg; X_2203-E140 TORQUAY POWER SITE PLAN.dwg; X_22-0058-C_Torquay_PWD_DATA.dwg; 22-0058_T_TORQUAY_PWD_DATA.dwg; 2192-04-R07 [TREE RETENTION].dwg

PLOT DATE : - 15 October 2024 9:29 AM

DURING STAGE 1 WORKS THERE WILL BE LIVE ELECTRICAL PRESENT IN THE NORTH OF THE SITE TO SERVICE EXISTING BUILDINGS IN STAGE 2

STORMWATER NOTE:
REFER TO THE SITE BASED STORMWATER MANAGEMENT PLAN FOR REVIEW OF STORMWATER QUALITY AND QUANTITY MEASUREMENTS AND REQUIREMENTS

2m WIDE CONCRETE FOOTPATH

TIE IN WITH EXISTING CONCRETE FOOTPATH TOWARDS EXISTING BEACH ACCESS TQY12

RAISE EXISTING STORMWATER FIELD INLET TO RL3.90 AND PROVIDE A SOLID CLASS D LID.

SPEED HUMP TYPE A. REFER TO DRG. 2192-04-18 FOR DETAILS

EXISTING TWIN 600Ø STORMWATER MAIN. TO BE RETAINED AND PROTECTED DURING CONSTRUCTION WORKS.

BIN BAY STORAGE WITH SCREENING AS PER LANDSCAPE ARCHITECTS DETAILS

EXISTING 375Ø STORMWATER MAIN. CONFIRM LOCATION AND INLETS ON SITE AND CONFIRM WITH COUNCIL IF SYSTEM SHOULD BE RETAINED AND PROTECTED DURING CONSTRUCTION WORKS.

PROVIDE HOT DIP GALVANISED RHS FOR DRAINAGE. 75x125x6 GR350 WITH BEVELLED EDGES TO AVOID TYRE PUNCTURE.

SPEED HUMP TYPE A. REFER TO DRG. 2192-04-18 FOR DETAILS

EXISTING BUS STOP TO BE RETAINED AND PROTECTED DURING CONSTRUCTION WORKS

PROPOSED AMENITIES BUILDINGS. REFER TO ARCHITECT DRAWINGS FOR DETAILS.

REMOVE EXISTING CROSSOVER AND REINSTATE PAVED FOOTPATH AND ROAD KERBING AND LANDSCAPE TO MATCH EXISTING.

BIN BAY STORAGE WITH SCREENING AS PER LANDSCAPE ARCHITECTS DETAILS

REMOVE EXISTING CROSSOVER AND WASHDOWN AREA AND REINSTATE PAVED FOOTPATH AND ROAD KERBING AND LANDSCAPE TO MATCH EXISTING.

PROPOSED MANAGERS RESIDENCE. REFER TO ARCHITECT DRAWINGS FOR DETAILS.

LIMIT OF CONSTRUCTION CH219.051

START OF CONSTRUCTION CH20.693

STAGE 1

FUTURE STAGE 2

ROAD 1

ROAD 2


ESPLANADE

Lot 109 on MCH4290


- SEE INSET 1 FOR EASTERN ACCESS DETAILS -

## LEGEND

- LIMIT OF WORKS
- PROPOSED STAGE BOUNDARY
- REGISTERED PROPERTY BOUNDARY
- PROPOSED ROAD
- PROPOSED DRIVEWAY CROSS-OVER
- PROPOSED KERB LINE
- PROPOSED ROAD CONTROL LINE
- PROPOSED KERB TRANSITION
- PROPOSED SURFACE CONTOUR (4.2)
- PROPOSED STORMWATER LINE (D)
- EXISTING STORMWATER LINE (SW)
- PROPOSED NEW BUILDING
- PROPOSED CONCRETE PATHWAY
- PROPOSED PAVED PATHWAY
- PROPOSED SEWER MAIN (S)
- EXISTING SEWER MAIN (S)
- EXISTING TRUNK SEWER (ST)
- PROPOSED WATER MAIN (W)
- EXISTING WATER MAIN (W)
- PROPOSED SPEED HUMP
- PROPOSED FENCING

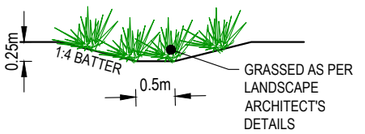


TYPICAL TURFED SWALE DETAILS
N.T.S

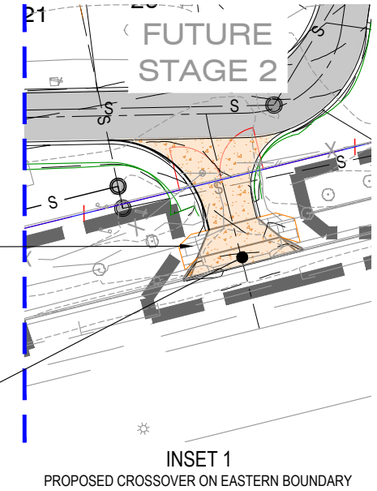


REINSTATE APPROX. 1.5m OF EXISTING WALKWAY ON EITHER SIDE OF NEW CONCRETE CROSSOVER BY RELAYING EXISTING BRICK PAVERS. MAX LONGITUDINAL GRADE 1:20

ACCESS FOR EMERGENCY AND SERVICE VEHICLES TO BE CONSTRUCTED AS PART OF STAGE 1 WORKS.
(ACCESS TO BE TEMPORARILY USED AS MAIN ACCESS FOR REMAINDER OF ORIGINAL PARK.)

INSET 1
PROPOSED CROSSOVER ON EASTERN BOUNDARY

**NOTE:**
**REFER ARCHITECTURAL DRAWINGS FOR FINAL BUILDING FOOTPRINTS AND FLOOR PLANS TO PROPOSED DEVELOPMENT.**

NOTE:
REFER TO TYPICAL ROADWORKS AND DRAINAGE DETAILS DRAWING FOR TYPICAL SITE ARRANGEMENT

NOTE:
REFER TO LANDSCAPE ARCHITECT'S DRAWINGS FOR FENCING AND PLANTING DETAILS.

KERB TYPES NOTE:
REFER TO THE SURVEY SETOUT ENGINEERING DRAWING FOR KERB TYPES AND TRANSITION LOCATIONS.

| REV | DETAILS OF AMENDMENTS | APPROVED | DATE |
|---|---|---|---|
| G | | | |
| F | | | |
| E | | | |
| D | | | |
| C | | | |
| B | OVERALL REVISION | CS | 10/24 |
| A | ORIGINAL ISSUE | | |

CAD FILES A:\2192-Fraser Coast Caravan Parks\ACAD CIVIL OPW\2192-04 Torquay\2192-04-R11 [RW&D LAYOUT PLAN].dwg

SCALES
0 5 10 15
SCALE 1:500 (m)

APPROVED
Director: CAMERON LANDRETH (RPEQ 19358)

Barlow Shelley CONSULTING ENGINEERS

SURVEY BY SURVEYORS@WORK
HORIZ GRID GDA2020 (MGA ZONE 56)
HEIGHT DATUM AHD
SURVEY ORIGIN PSM 152238 RL 3.400 LOCATION OF PSM ESPLANADE

RELEASED FOR CONSTRUCTION DATE

DESIGN HAS BEEN REVIEWED AGAINST PROJECT SCOPE FOR COMPLIANCE WITH RELEVANT DESIGN STANDARDS AND SPECIFICATIONS AND IS DEEMED SUITABLE FOR CONSTRUCTION PURPOSES

Fraser Coast REGIONAL COUNCIL
Ph: 1300 794 929
www.frasercoast.qld.gov.au

# FRASER COAST REGIONAL COUNCIL

TORQUAY CARAVAN PARK - STAGE 1
REDEVELOPMENT OF FCRC CARAVAN PARKS
ROADWORKS AND DRAINAGE LAYOUT PLAN

DRAWING ISSUE: CONSTRUCTION
SHEET 00 OF 00 DRGS
A3 DRAWING No: 2192-04-R11
BUDGET: 0.0000.00 YEAR: 22/23
A B

XREFS : - 2192-04-X_BASE.dwg; 2192-04-X_SURVEY.dwg; Nearmap Images Torquay.dwg; 2192-04_X_REVISION.dwg

PLOT DATE :- 15 October 2024 9:29 AM

Lot 220 on SP185042

STORMWATER NOTE:
REFER TO THE SITE BASED STORMWATER MANAGEMENT PLAN FOR REVIEW OF STORMWATER QUALITY AND QUANTITY MEASUREMENTS AND REQUIREMENTS

2m WIDE CONCRETE FOOTPATH

LOCALLY STEEPEN BATTER TO MAINTAIN CLEAR ACCESS TO STORMWATER INLET

SPEED HUMP TYPE A. REFER TO DRG. 2192-04-67 FOR DETAILS

UNFORMED, TURFED FOOTPATH TOWARDS EXISTING INFORMAL BEACH ACCESS TQY11

LOCALLY STEEPEN BATTER TO MAINTAIN CLEAR ACCESS TO STORMWATER INLET

LIMIT OF CONSTRUCTION CH219.051

STAGE 2

PROVIDE HOT DIP GALVANISED RHS FOR DRAINAGE. 75x125x6 GR350 WITH BEVELLED EDGES TO AVOID TYRE PUNCTURE.

REMOVE TEMPORARY EDGE BEAM AND TIE IN NEATLY WITH EXISTING PAVEMENT

EXISTING STAGE 1

4 X CAR PARK BAYS

ROAD 1

SPEED HUMP TYPE B. REFER TO DRG. 2192-04-67 FOR DETAILS

Lot 109 on MCH4290

ESPLANADE

REMOVE EXISTING CROSSOVER AND REINSTATE PAVED FOOTPATH AND ROAD KERBING AND LANDSCAPE TO MACTH EXISTING.

ACCESS FOR EMERGENCY AND SERVICE VEHICLES WAS CONSTRUCTED AS PART OF STAGE 1 WORKS.

128 MCH2468


## LEGEND

- LIMIT OF WORKS
- PROPOSED STAGE BOUNDARY
- REGISTERED PROPERTY BOUNDARY
- PROPOSED ROAD
- PROPOSED DRIVEWAY CROSS-OVER
- PROPOSED KERB LINE
- PROPOSED ROAD CONTROL LINE
- PROPOSED KERB TRANSITION
- PROPOSED SURFACE CONTOUR (4.2)
- PROPOSED STORMWATER LINE (D)
- EXISTING STORMWATER LINE (SW)
- EXISTING STORMWATER LINE TO BE ABANDONED (SW X SW)
- PROPOSED NEW BUILDING
- PROPOSED CONCRETE PATHWAY
- PROPOSED PAVED PATHWAY
- PROPOSED SEWER MAIN (S)
- EXISTING SEWER MAIN (S)
- EXISTING TRUNK SEWER (ST)
- PROPOSED WATER MAIN (W)
- EXISTING WATER MAIN (W)
- PROPOSED SPEED HUMP
- PROPOSED FENCING

KERB TYPES NOTE:
REFER TO THE SURVEY SETOUT ENGINEERING DRAWING FOR KERB TYPES AND TRANSITION LOCATIONS.

NOTE:
REFER TO TYPICAL ROADWORKS AND DRAINAGE DETAILS DRAWING FOR TYPICAL SITE ARRANGEMENT

NOTE:
REFER TO LANDSCAPE ARCHITECT'S DRAWINGS FOR FENCING AND PLANTING DETAILS.

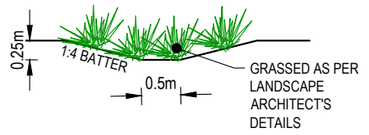


TYPICAL TURFED SWALE DETAILS
N.T.S

**NOTE:**
**REFER ARCHITECTURAL DRAWINGS FOR FINAL BUILDING FOOTPRINTS AND FLOOR PLANS TO PROPOSED DEVELOPMENT.**

| REV | DETAILS OF AMENDMENTS | APPROVED | DATE |
|---|---|---|---|
| G | | | |
| F | | | |
| E | | | |
| D | | | |
| C | | | |
| B | OVERALL REVISION | CS | 10/24 |
| A | ORIGINAL ISSUE | | |

CAD FILES A:\2192-Fraser Coast Caravan Parks\ACAD CIVIL OPW\2192-04 Torquay\2192-04-R12 [RW&D LAYOUT PLAN].dwg

SCALES
0 5 10 15
SCALE 1:500 (m)

APPROVED
Director: CAMERON LANDRETH (RPEQ 19358)

Barlow Shelley CONSULTING ENGINEERS

| | |
|---|---|
| SURVEY BY | SURVEYORS@WORK |
| HORIZ GRID | GDA2020 (MGA ZONE 56) |
| HEIGHT DATUM | AHD |
| SURVEY ORIGIN | PSM 152238 RL 3.400 LOCATION OF PSM ESPLANADE |

RELEASED FOR CONSTRUCTION DATE

DESIGN HAS BEEN REVIEWED AGAINST PROJECT SCOPE FOR COMPLIANCE WITH RELEVANT DESIGN STANDARDS AND SPECIFICATIONS AND IS DEEMED SUITABLE FOR CONSTRUCTION PURPOSES

Fraser Coast REGIONAL COUNCIL
Ph: 1300 794 929
www.frasercoast.qld.gov.au

# FRASER COAST REGIONAL COUNCIL


TORQUAY CARAVAN PARK - STAGE 2
REDEVELOPMENT OF FCRC CARAVAN PARKS
ROADWORKS AND DRAINAGE LAYOUT PLAN

DRAWING ISSUE: CONSTRUCTION
SHEET 00 OF 00 DRGS
A3
DRAWING No: 2192-04-R12
BUDGET: 0.0000.00 YEAR: 22/23
A B

XREFS :- 2192-04-X_BASE.dwg; 2192-04-X_SURVEY.dwg; Nearmap Images Torquay.dwg; 2192-04_X_REVISION.dwg

PLOT DATE :- 15 October 2024 9:30 AM

DURING STAGE 1 WORKS THERE WILL BE LIVE ELECTRICAL PRESENT IN THE NORTH OF THE SITE TO SERVICE EXISTING BUILDINGS IN STAGE 2

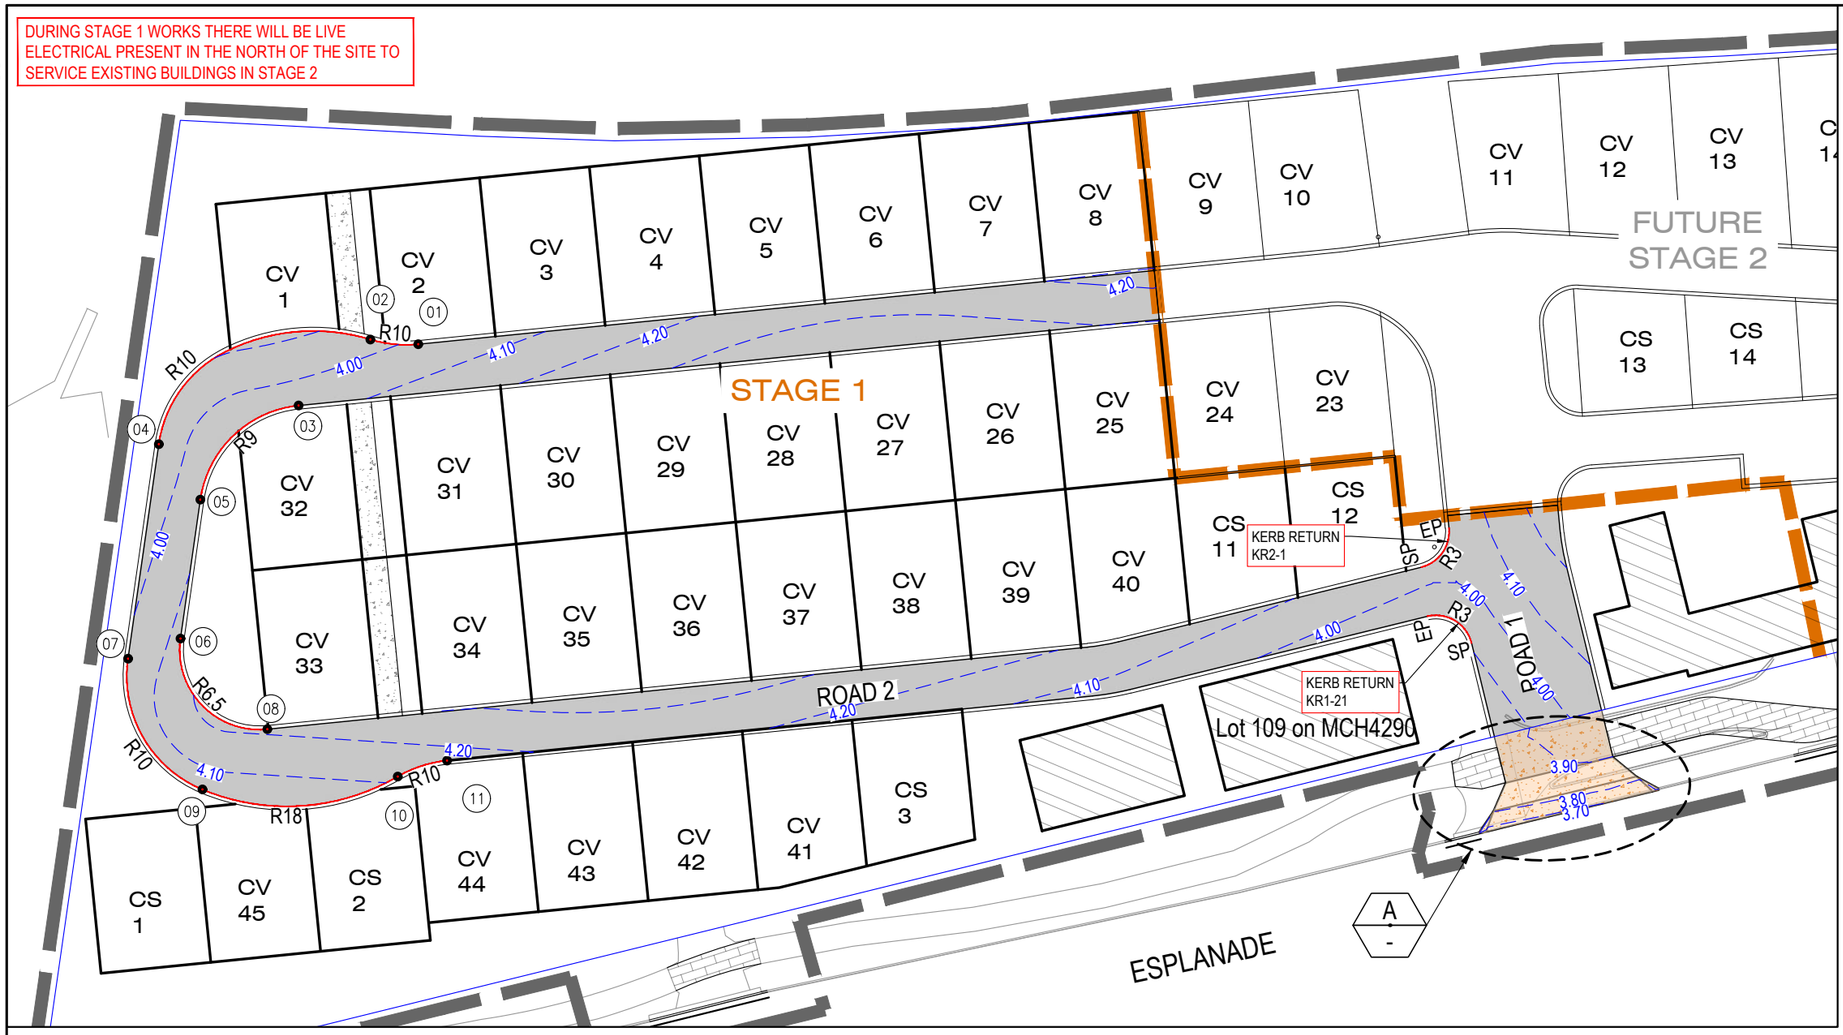


| KERB SETOUT TABLE | | | |
|---|---|---|---|
| Pt. | EASTING | NORTHING | HEIGHT |
| 01 | 487218.677 | 7203640.597 | 4.016 |
| 02 | 487214.773 | 7203640.980 | 3.962 |
| 03 | 487208.922 | 7203635.602 | 4.063 |
| 04 | 487197.517 | 7203632.448 | 3.932 |
| 05 | 487200.909 | 7203627.925 | 4.069 |
| 06 | 487199.285 | 7203616.607 | 4.126 |
| 07 | 487195.008 | 7203614.963 | 4.018 |
| 08 | 487206.366 | 7203609.217 | 4.213 |
| 09 | 487201.077 | 7203604.305 | 4.045 |
| 10 | 487217.002 | 7203605.362 | 4.117 |
| 11 | 487221.023 | 7203606.662 | 4.164 |

| CROSSOVER SETOUT TABLE | | | |
|---|---|---|---|
| Pt. | EASTING | NORTHING | HEIGHT |
| 20 | 487306.441 | 7203608.612 | exist |
| 21 | 487315.180 | 7203610.765 | exist |
| 22 | 487307.360 | 7203604.846 | 3.864 |
| 24 | 487306.372 | 7203602.550 | 3.806 |
| 25 | 487305.231 | 7203600.885 | 3.821 |
| 26 | 487305.814 | 7203601.026 | 3.689 |
| 27 | 487305.850 | 7203600.880 | 3.678 |
| 28 | 487305.265 | 7203600.739 | 3.671 |
| 29 | 487319.263 | 7203604.123 | 3.719 |
| 30 | 487319.847 | 7203604.264 | 3.718 |
| 31 | 487319.811 | 7203604.409 | 3.868 |
| 32 | 487319.228 | 7203604.269 | 3.728 |
| 33 | 487318.036 | 7203605.369 | 3.821 |
| 34 | 487316.118 | 7203606.953 | 3.879 |




**DETAIL A**
SCALE-1:250

## LEGEND

- PROPOSED ROAD
- PROPOSED DRIVEWAY CROSS-OVER
- PROPOSED ROAD KERB
- PROPOSED ROAD CONTROL LINE
- PROPOSED NEW BUILDING
- PROPOSED PATHWAY

NOTE:
1. REFER TO DRAWING 2192-04-R16 FOR LONGITUDINAL SECTIONS OF KERB RETURNS AND SETOUT TABLES

| REV | DETAILS OF AMENDMENTS | APPROVED | DATE |
|---|---|---|---|
| G | | | |
| F | | | |
| E | | | |
| D | | | |
| C | | | |
| B | OVERALL REVISION | CS | 10/24 |
| A | ORIGINAL ISSUE | | |

SCALES
0 5 10 15
SCALE 1:500 (m)
0 2 4 6 8
SCALE 1:250 (m)

APPROVED
Director: CAMERON LANDRETH
(RPEQ 19358)

Barlow Shelley CONSULTING ENGINEERS

| | |
|---|---|
| SURVEY BY | SURVEYORS@WORK |
| HORIZ GRID | GDA2020 (MGA ZONE 56) |
| HEIGHT DATUM | AHD |
| SURVEY ORIGIN | PSM 152238 RL 3.400 LOCATION OF PSM ESPLANADE |

RELEASED FOR CONSTRUCTION DATE

DESIGN HAS BEEN REVIEWED AGAINST PROJECT SCOPE FOR COMPLIANCE WITH RELEVANT DESIGN STANDARDS AND SPECIFICATIONS AND IS DEEMED SUITABLE FOR CONSTRUCTION PURPOSES

Fraser Coast REGIONAL COUNCIL
Ph: 1300 794 929
www.frasercoast.qld.gov.au

# FRASER COAST REGIONAL COUNCIL


TORQUAY CARAVAN PARK - STAGE 1
REDEVELOPMENT OF FCRC CARAVAN PARKS
INTERSECTION DETAILS SHEET 1 OF 3


DRAWING ISSUE: CONSTRUCTION
SHEET 00 OF 00 DRGS
A3 | DRAWING No: 2192-04-R24
BUDGET: 0.0000.00 YEAR: 22/23
A | B

CAD FILES A:\2192-Fraser Coast Caravan Parks\ACAD CIVIL OPW\2192-04 Torquay\2192-04-R24 [INTERSECTION DETAILS].dwg

XREFS :- 2192-04-X_BASE.dwg; 2192-04-X_SURVEY.dwg; Nearmap Images Torquay.dwg; 2192-04-X_REVISION.dwg

PLOT DATE :- 15 October 2024 9:30 AM

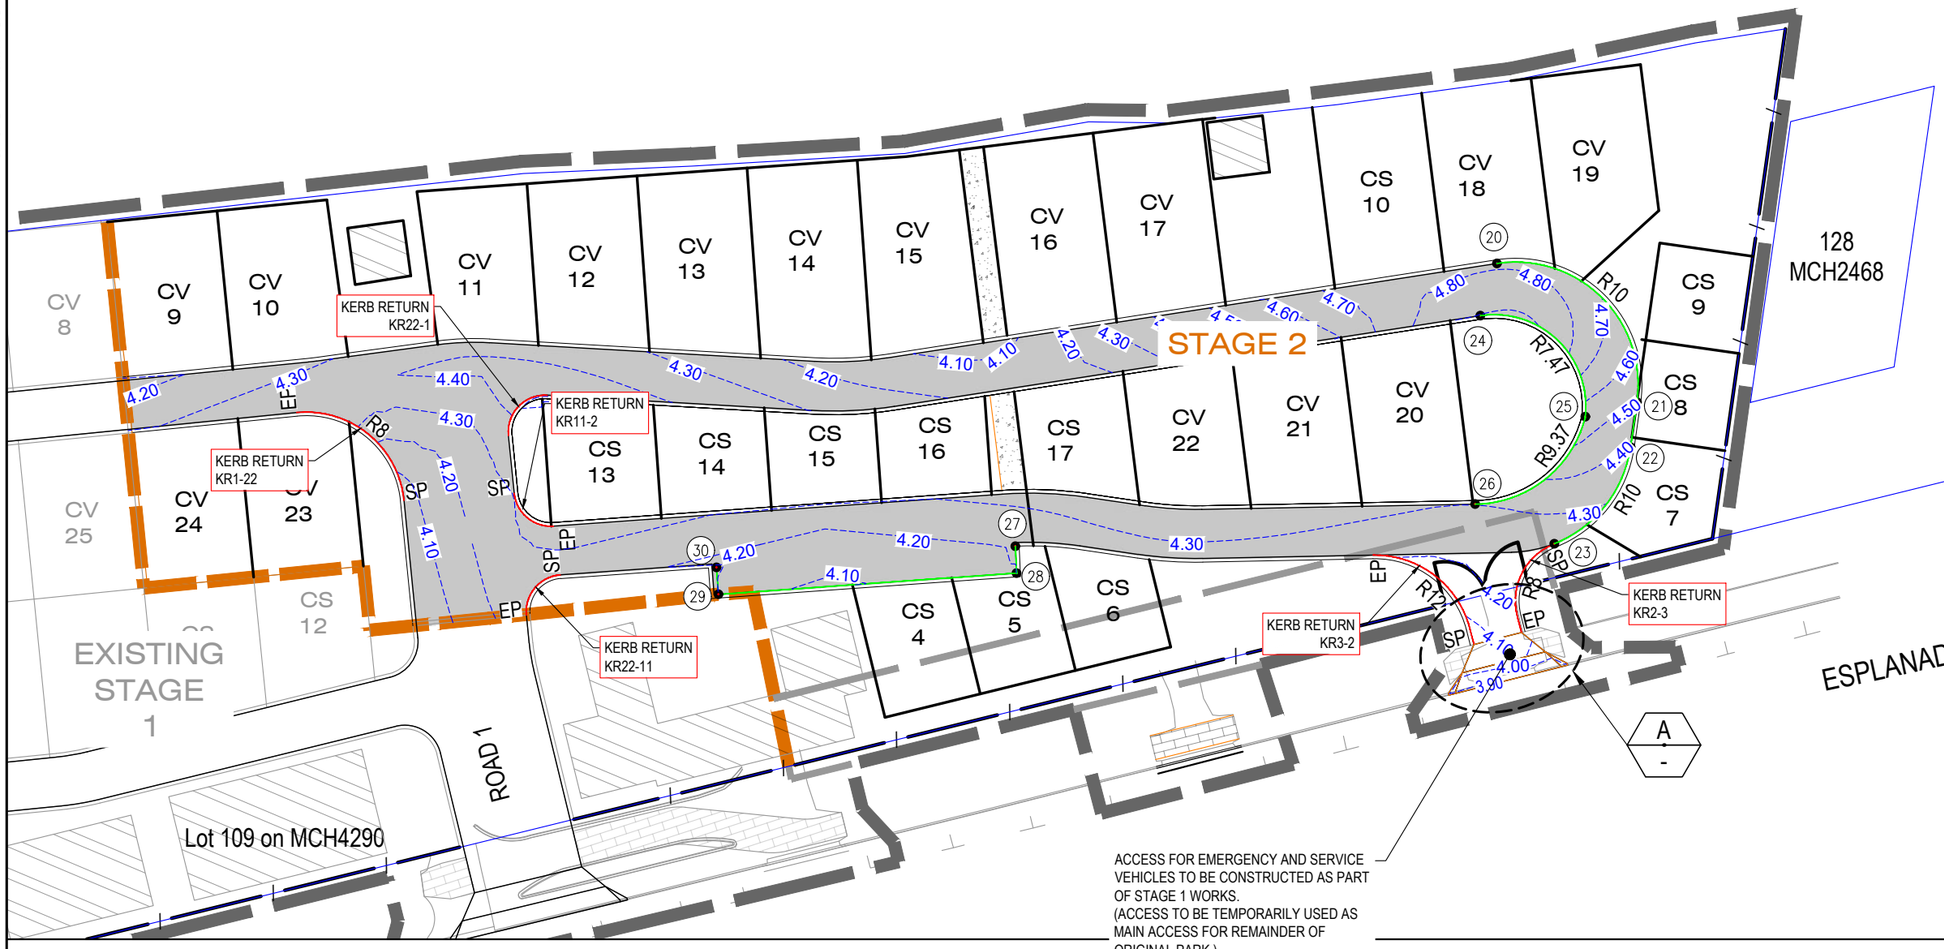

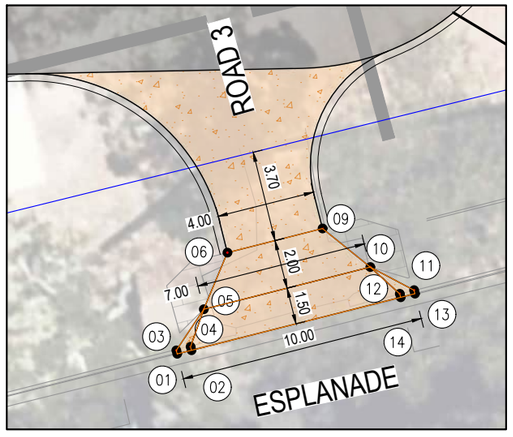
**DETAIL A**
SCALE-1:250

| CROSSOVER SETOUT TABLE ST 2 | | | |
|---|---|---|---|
| Pt. | EASTING | NORTHING | HEIGHT |
| 01 | 487386.820 | 7203620.959 | 3.893 |
| 02 | 487387.403 | 7203621.101 | 3.894 |
| 03 | 487386.784 | 7203621.099 | 4.043 |
| 04 | 487387.366 | 7203621.246 | 3.902 |
| 05 | 487387.907 | 7203622.776 | 3.991 |
| 06 | 487388.871 | 7203625.083 | 4.051 |
| 09 | 487392.748 | 7203626.064 | 4.155 |
| 10 | 487394.693 | 7203624.493 | 4.127 |
| 11 | 487396.479 | 7203623.553 | 4.058 |
| 12 | 487395.897 | 7203623.405 | 3.926 |
| 13 | 487396.515 | 7203623.407 | 3.908 |
| 14 | 487395.934 | 7203623.260 | 3.907 |

| ROAD ST 2 | | | |
|---|---|---|---|
| Pt. | EASTING | NORTHING | HEIGHT |
| 20 | 487390.737 | 7203656.145 | 4.785 |
| 21 | 487402.165 | 7203644.842 | 4.492 |
| 22 | 487401.639 | 7203641.175 | 4.387 |
| 23 | 487395.415 | 7203633.295 | 4.238 |
| 24 | 487389.386 | 7203651.888 | 4.903 |
| 25 | 487397.952 | 7203643.655 | 4.559 |
| 26 | 487388.959 | 7203636.539 | 4.303 |
| 27 | 487351.461 | 7203633.099 | 4.276 |
| 28 | 487351.557 | 7203630.901 | 4.161 |
| 29 | 487327.247 | 7203629.175 | 4.200 |
| 30 | 487327.091 | 7203631.370 | 4.244 |

## LEGEND

- PROPOSED ROAD
- PROPOSED DRIVEWAY CROSS-OVER
- PROPOSED ROAD KERB
- PROPOSED ROAD CONTROL LINE
- PROPOSED NEW BUILDING
- PROPOSED PATHWAY

NOTE:
1. REFER TO DRAWING 2192-04-R65 FOR LONGITUDINAL SECTIONS OF KERB RETURNS AND SETOUT TABLES

| REV | DETAILS OF AMENDMENTS | APPROVED | DATE |
|---|---|---|---|
| G | | | |
| F | | | |
| E | | | |
| D | | | |
| C | | | |
| B | | | |
| A | ORIGINAL ISSUE | | |

CAD FILES A:\2192-Fraser Coast Caravan Parks\ACAD CIVIL OPW\2192-04 Torquay\2192-04-R25-26 [INTERSECTION DETAILS].dwg

SCALES
0 5 10 15
SCALE 1:500 (m)
0 2 4 6 8
SCALE 1:250 (m)

APPROVED
Director: CAMERON LANDRETH
(RPEQ 19358)

Barlow Shelley CONSULTING ENGINEERS

SURVEY BY SURVEYORS@WORK
HORIZ GRID GDA2020 (MGA ZONE 56)
HEIGHT DATUM AHD
SURVEY ORIGIN PSM 152238 RL 3.400 LOCATION OF PSM ESPLANADE

RELEASED FOR CONSTRUCTION DATE

DESIGN HAS BEEN REVIEWED AGAINST PROJECT SCOPE FOR COMPLIANCE WITH RELEVANT DESIGN STANDARDS AND SPECIFICATIONS AND IS DEEMED SUITABLE FOR CONSTRUCTION PURPOSES

Fraser Coast REGIONAL COUNCIL
Ph: 1300 794 929
www.frasercoast.qld.gov.au

# FRASER COAST REGIONAL COUNCIL


TORQUAY CARAVAN PARK - STAGE 2
REDEVELOPMENT OF FCRC CARAVAN PARKS
INTERSECTION DETAILS SHEET 2 OF 3

DRAWING ISSUE: CONSTRUCTION
SHEET 00 OF 00 DRGS
A3
DRAWING No: 2192-04-R25
BUDGET: 0.0000.00 YEAR: 22/23
A

XREFS :- 2192-04-X_BASE.dwg; 2192-04-X_SURVEY.dwg; Nearmap Images Torquay.dwg; 2192-04-X_REVISION.dwg

PLOT DATE :- 15 October 2024 9:30 AM


DURING STAGE 1 WORKS THERE WILL BE LIVE ELECTRICAL PRESENT IN THE NORTH OF THE SITE TO SERVICE EXISTING BUILDINGS IN STAGE 2

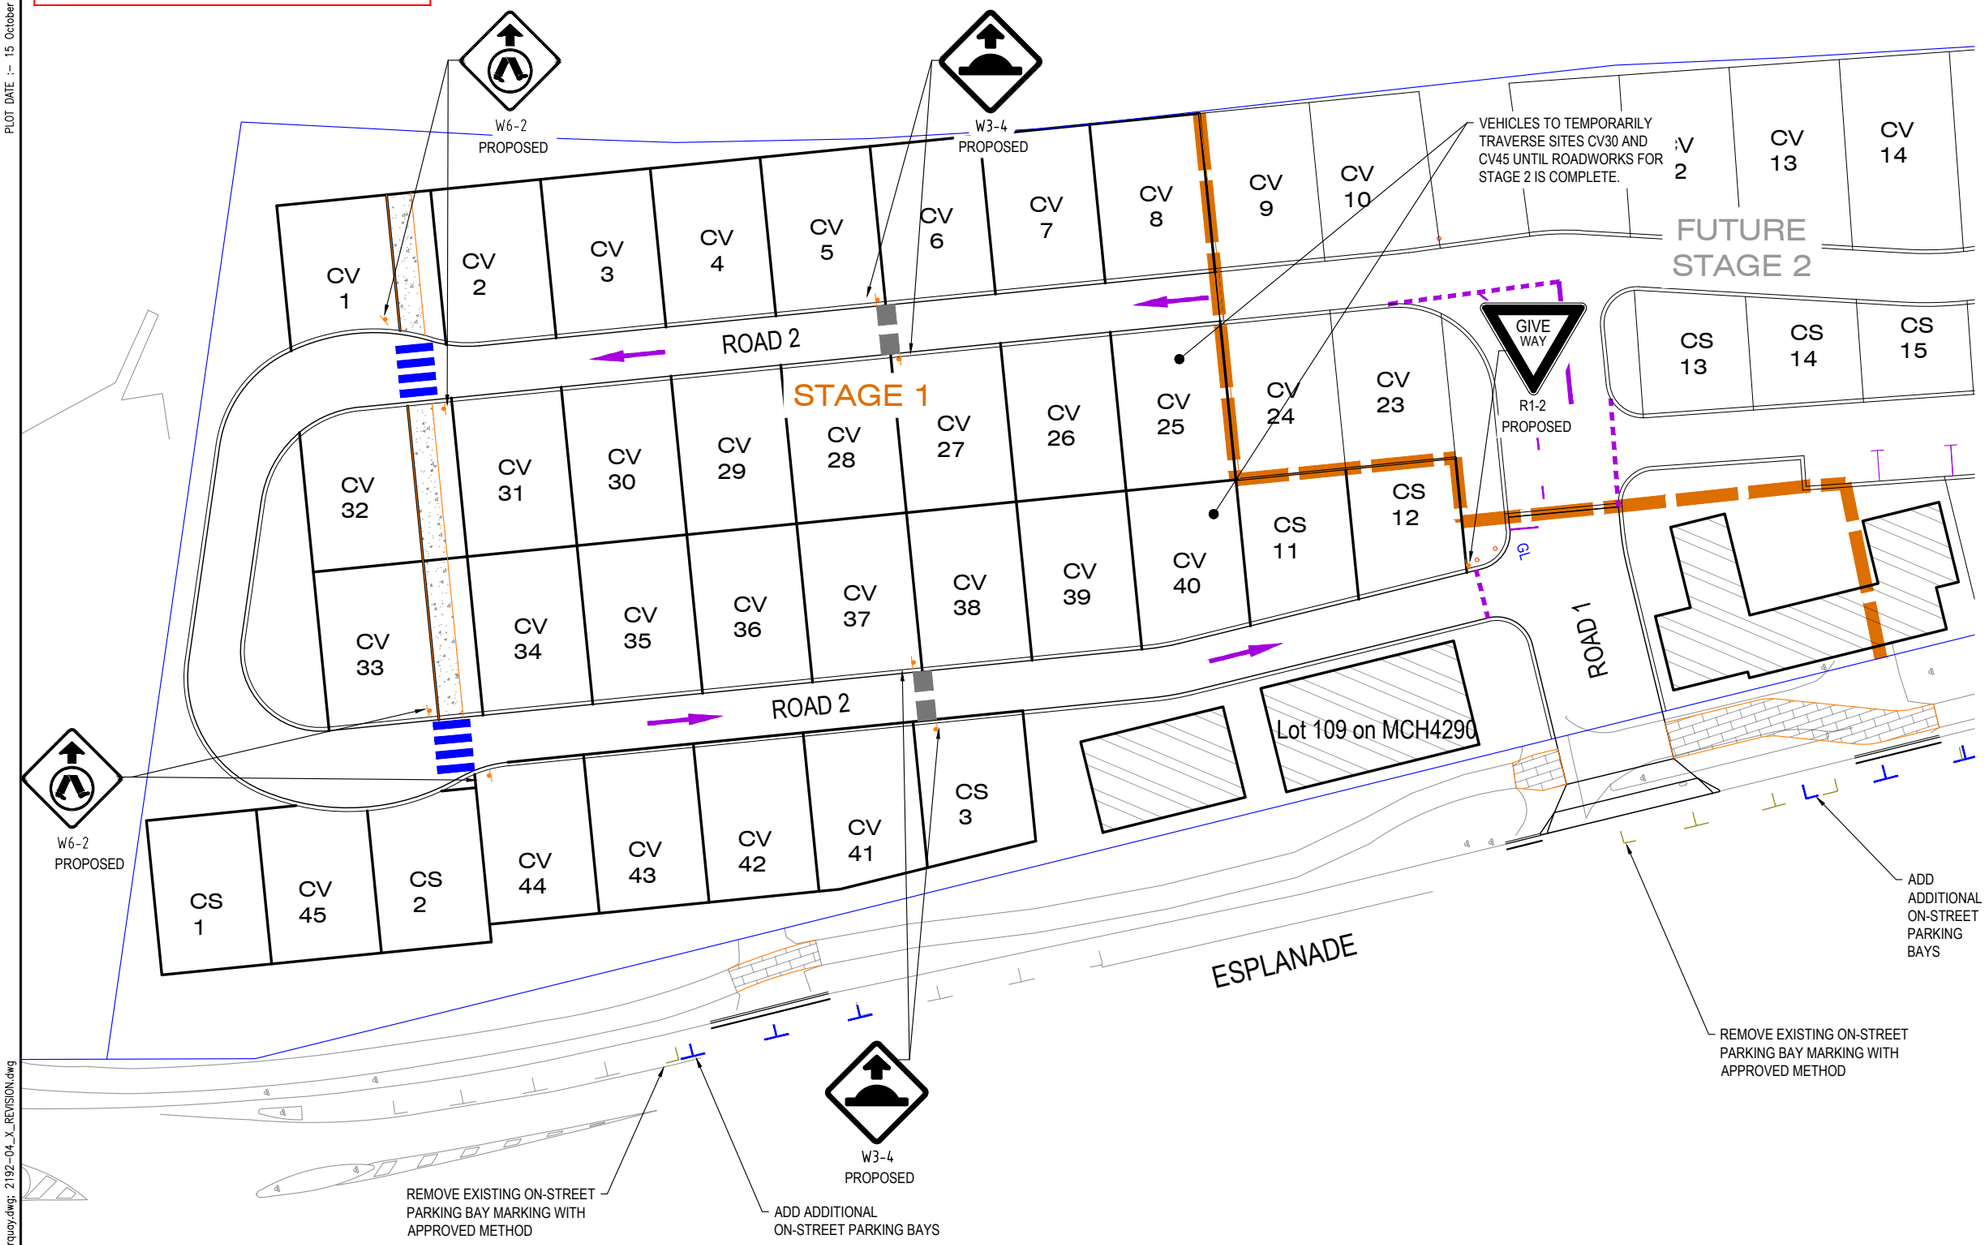


## LEGEND

- PROPOSED DRIVEWAY CROSS-OVER
- EXISTING ROAD KERB
- PROPOSED ROAD KERB
- GL — PROPOSED GIVE WAY LINE
- CL — PROPOSED CONTINUITY LINE
- ULL — PROPOSED UNBROKEN LANE LINE - CONTINUOUS
- DLL — PROPOSED UNBROKEN DOUBLE LANE LINE - CONTINUOUS
- EL — PROPOSED EDGE LINE - CONTINUOUS
- DL-C — PROPOSED DIVIDING LINE - CONTINUOUS
- PROPOSED PEDESTRIAN CROSSING
- LINE MARKINGS TO BE PROVIDED AS PART OF STAGE 2 WOKS
- EXISTING LINE MARKINGS - RETAIN
- EXISTING LINE MARKINGS - REMOVE
- PROPOSED SPEED HUMP
- PROPOSED ROAD SIGN
- PROPOSED REMOVABLE BOLLARD

NOTE:
1. ALL SIGNS AND LINEMARKING SHALL BE IN ACCORDANCE WITH THE MANUAL OF UNIFORM TRAFFIC CONTROL DEVICES AND FCRC STANDARDS.
2. TRAFFIC SIGN POSTS SHALL BE IN ACCORDANCE WITH FCRC STANDARDS.

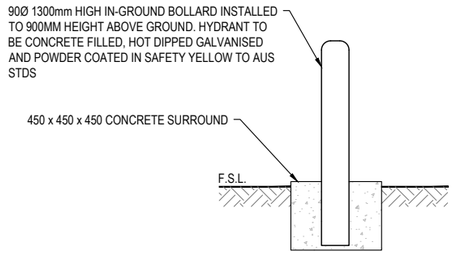


**TYPICAL BOLLARD DETAIL**
SCALE 1:20

0 0.2 0.4 0.6
SCALE 1:20 (m)

| REV | DETAILS OF AMENDMENTS | APPROVED | DATE |
|---|---|---|---|
| G | | | |
| F | | | |
| E | | | |
| D | | | |
| C | | | |
| B | OVERALL REVISION | CS | 10/24 |
| A | ORIGINAL ISSUE | | |

CAD FILES: A:\2192-Fraser Coast Caravan Parks\ACAD CIVIL OPW\2192-04 Torquay\2192-04-R27 [SIGNS AND MARKINGS].dwg

SCALES
0 5 10 15
SCALE 1:500 (m)

APPROVED
Director: CAMERON LANDRETH
(RPEQ 19358)

Barlow Shelley CONSULTING ENGINEERS

SURVEY BY: SURVEYORS@WORK
HORIZ GRID: GDA2020 (MGA ZONE 56)
HEIGHT DATUM: AHD
SURVEY ORIGIN: PSM 152238 RL 3.400 LOCATION OF PSM ESPLANADE

RELEASED FOR CONSTRUCTION DATE

DESIGN HAS BEEN REVIEWED AGAINST PROJECT SCOPE FOR COMPLIANCE WITH RELEVANT DESIGN STANDARDS AND SPECIFICATIONS AND IS DEEMED SUITABLE FOR CONSTRUCTION PURPOSES

Fraser Coast REGIONAL COUNCIL
Ph: 1300 794 929
www.frasercoast.qld.gov.au

# FRASER COAST REGIONAL COUNCIL

TORQUAY CARAVAN PARK - STAGE 1
REDEVELOPMENT OF FCRC CARAVAN PARKS
SIGNS AND PAVEMENT MARKING PLAN SHEET 1 OF 2

DRAWING ISSUE: CONSTRUCTION
SHEET 00 OF 00 DRGS
A3
DRAWING No: 2192-04-R27
BUDGET: 0.0000.00 YEAR: 22/23
A | B

XREFS :- 2192-04-X_BASE.dwg; 2192-04-X_SURVEY.dwg; Nearmap Images Torquay.dwg; 2192-04_X_REVISION.dwg

PLOT DATE : - 15 October 2024 9:30 AM

Lot 220 on SP185042

NO ENTRY
R2-4

GIVE WAY
R1-2
PROPOSED

W6-2
PROPOSED

W3-4
PROPOSED

EXISTING STAGE 1

STAGE 2

CV 8 CV 10 CV 11 CV 12 CV 13 CV 14 CV 15 CV 16 CV 17 CS 10 CV 18 CV 19 128 MCH2468 CS 9 CS 8 CS 7

CV 25 CV 24 CV 23 CS 12 CS 13 CS 14 CS 15 CS 16 CS 17 CV 22 CV 21 CV 20 CS 4 CS 5 CS 6

ONE WAY
R2-2 (L)

YELLOW ZONE RESTRICTION

GL
CL
ULL

6.0 6.0 6.0 6.8
2.5

15 MINUTE PARKING
PROPOSED

CV 40

10
R4- 1
PROPOSED

ROAD 1

Lot 109 on MCH4290

ESPLANADE

ADD ADDITIONAL ON-STREET PARKING BAYS (STAGE 1 WORKS)


REMOVE EXISTING ON-STREET PARKING BAY MARKING WITH APPROVED METHOD (STAGE 1 WORKS)

ADD ADDITIONAL ON-STREET PARKING BAYS

## LEGEND

- PROPOSED DRIVEWAY CROSS-OVER
- EXISTING ROAD KERB
- PROPOSED ROAD KERB
- GL — PROPOSED GIVE WAY LINE
- CL — PROPOSED CONTINUITY LINE
- ULL — PROPOSED UNBROKEN LANE LINE - CONTINUOUS
- DLL — PROPOSED UNBROKEN DOUBLE LANE LINE - CONTINUOUS
- EL — PROPOSED EDGE LINE - CONTINUOUS
- DL-C — PROPOSED DIVIDING LINE - CONTINUOUS
- PROPOSED PEDESTRIAN CROSSING
- STAGE 1 PROPOSED LINE MARKING
- EXISTING LINE MARKING - RETAIN
- EXISTING LINE MARKING - REMOVE
- PROPOSED SPEED HUMP
- PROPOSED ROAD SIGN
- PROPOSED REMOVABLE BOLLARD

NOTE:
1. ALL SIGNS AND LINEMARKING SHALL BE IN ACCORDANCE WITH THE MANUAL OF UNIFORM TRAFFIC CONTROL DEVICES AND FCRC STANDARDS.
2. TRAFFIC SIGN POSTS SHALL BE IN ACCORDANCE WITH FCRC STANDARDS.

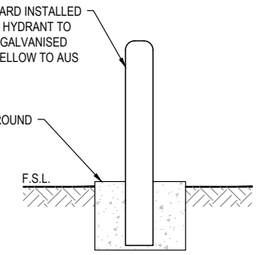


**TYPICAL BOLLARD DETAIL**
SCALE 1:20

0 0.2 0.4 0.6
SCALE 1:20 (m)

| REV | DETAILS OF AMENDMENTS | APPROVED | DATE |
|---|---|---|---|
| G | | | |
| F | | | |
| E | | | |
| D | | | |
| C | | | |
| B | OVERALL REVISION | CS | 10/24 |
| A | ORIGINAL ISSUE | | |

CAD FILES A:\2192-Fraser Coast Caravan Parks\ACAD CIVIL OPW\2192-04 Torquay\2192-04-R28 [SIGNS AND MARKINGS].dwg

SCALES
0 5 10 15
SCALE 1:500 (m)

APPROVED
.....
Director: CAMERON LANDRETH
(RPEQ 19358)

Barlow Shelley CONSULTING ENGINEERS

SURVEY BY SURVEYORS@WORK
HORIZ GRID GDA2020 (MGA ZONE 56)
HEIGHT DATUM AHD
SURVEY ORIGIN PSM 152238 RL 3.400 LOCATION OF PSM ESPLANADE

RELEASED FOR CONSTRUCTION DATE

DESIGN HAS BEEN REVIEWED AGAINST PROJECT SCOPE FOR COMPLIANCE WITH RELEVANT DESIGN STANDARDS AND SPECIFICATIONS AND IS DEEMED SUITABLE FOR CONSTRUCTION PURPOSES

Fraser Coast REGIONAL COUNCIL
Ph: 1300 794 929
www.frasercoast.qld.gov.au

# FRASER COAST REGIONAL COUNCIL


TORQUAY CARAVAN PARK - STAGE 2
REDEVELOPMENT OF FCRC CARAVAN PARKS
SIGNS AND PAVEMENT MARKING PLAN SHEET 2 OF 2

DRAWING ISSUE
CONSTRUCTION


SHEET 00 OF 00 DRGS
A3
DRAWING No: 2192-04-R28
BUDGET: 0.0000.00 YEAR: 22/23
A | B

XREFS :- 2192-04-X_BASE.dwg; 2192-04-X_SURVEY.dwg; Nearmap Images Torquay.dwg; 2192-04_X_REVISION.dwg


PLOT DATE :- 15 October 2024 9:30 AM

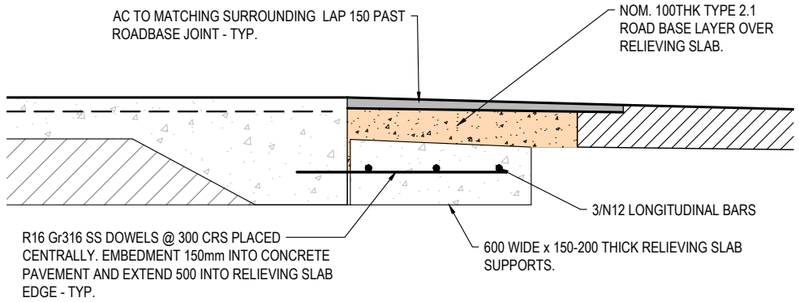


## ASPHALT TO CONCRETE PAVEMENT JOINT
SCALE 1 : 20

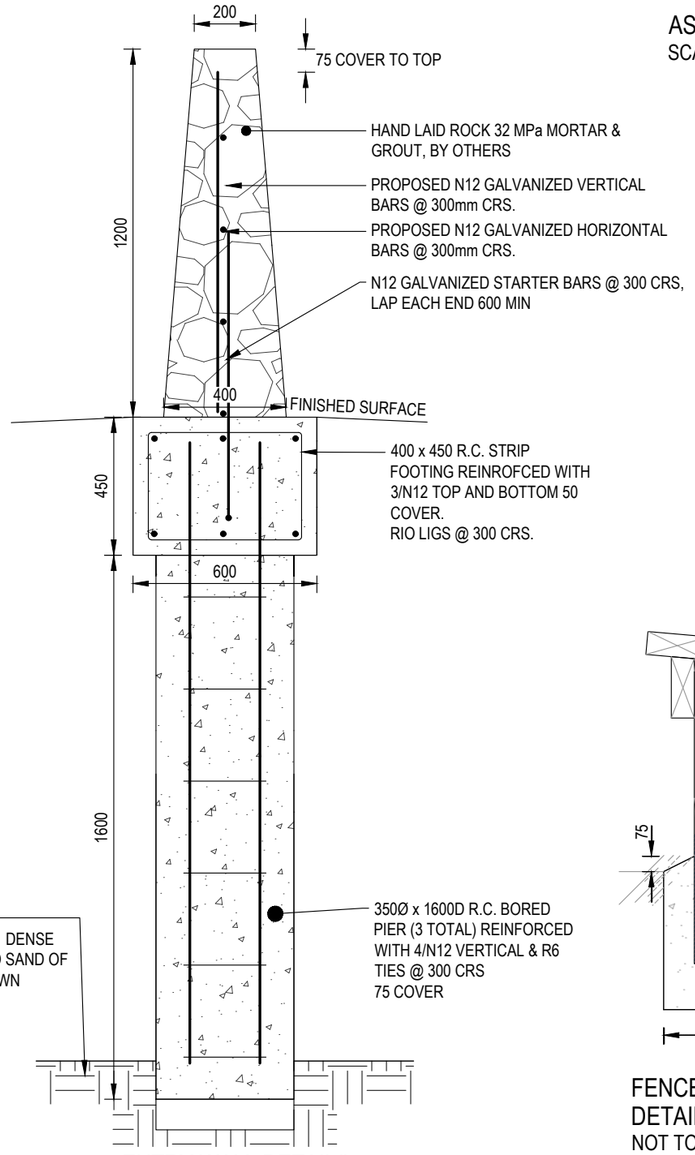



## ENTRY WALL DETAILS
SCALE 1 : 20

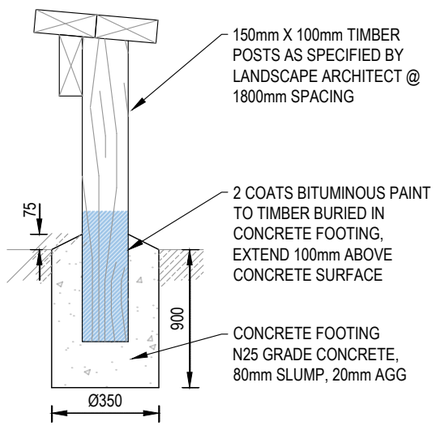


## FENCE TYPE 2 FOOTING DETAILS
NOT TO SCALE

0 0.2 0.4 0.6
SCALE 1:20 (m)


## PAVEMENT JOINT NOTATION

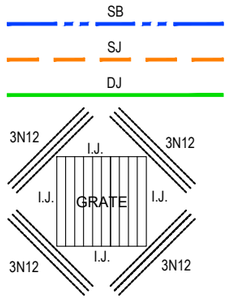



SHRINKAGE BARS - (SB)
ADDITIONAL N12 BARS (1200mm LONG
SAWCUT JOINT - (SJ)
DOWELLED JOINT - (DJ)

## FIELD ENTRY PIT


**TRIMMER BAR NOTE:**
TRIMMER BARS SHALL BE LOCATED BETWEEN DOWELED JOINTS AS SHOWN ON THIS DRAWING. JOINT LOCATIONS SHALL BE REVIEWED AT SUBGRADE INSPECTION. TRIMMER CROSS BARS AT DJ JOINTS NOT SHOWN FOR CLARITY.

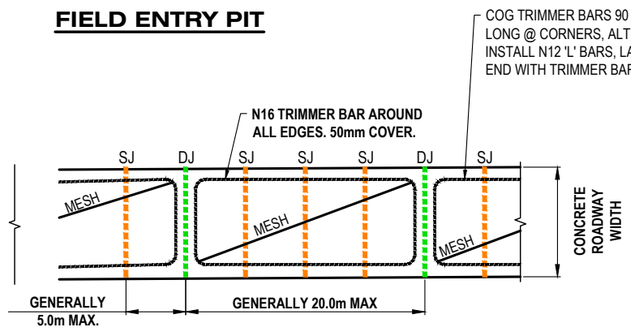



## TYPICAL JOINTS & TRIMMER BAR LAYOUT
NTS

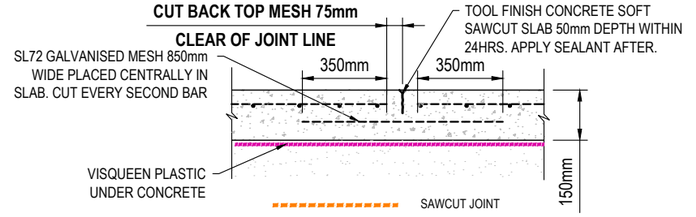



## SAWCUT JOINT - (SJ)
AT 5m CENTRES GENERALLY

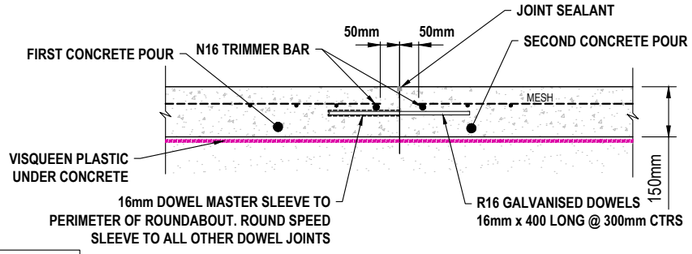



## DOWEL JOINT - (DJ)
AT 20m CENTRES GENERALLY

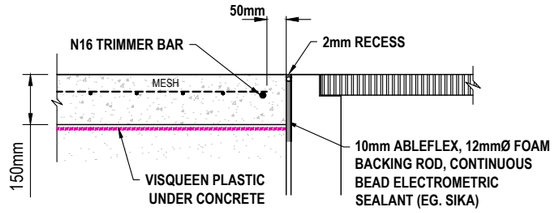


## TYPICAL ISOLATION JOINT DETAIL (IJ)
PROVIDE BETWEEN PAVEMENT AND STRUCTURES/FOOTING AND AT PENETRATIONS (POST, PITS, ETC.)

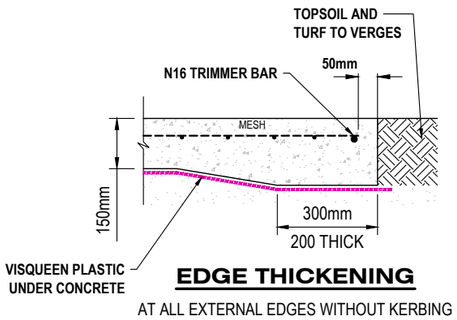


## EDGE THICKENING
AT ALL EXTERNAL EDGES WITHOUT KERBING

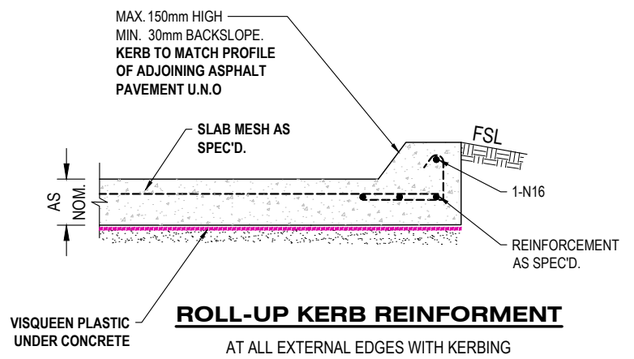


## ROLL-UP KERB REINFORMENT
AT ALL EXTERNAL EDGES WITH KERBING

| REV | DETAILS OF AMENDMENTS | APPROVED | DATE |
|---|---|---|---|
| G | | | |
| F | | | |
| E | | | |
| D | | | |
| C | | | |
| B | OVERALL REVISION | CS | 10/24 |
| A | ORIGINAL ISSUE | | |

SCALES
0 5 10 15
SCALE 1:500 (m)
0 1 2 3
SCALE 1:100 (m)

APPROVED
Director: CAMERON LANDRETH (RPEQ 19358)

Barlow Shelley CONSULTING ENGINEERS

| | |
|---|---|
| SURVEY BY | SURVEYORS@WORK |
| HORIZ GRID | GDA2020 (MGA ZONE 56) |
| HEIGHT DATUM | AHD |
| SURVEY ORIGIN | PSM 152238 RL 3.400 LOCATION OF PSM ESPLANADE |

RELEASED FOR CONSTRUCTION DATE

DESIGN HAS BEEN REVIEWED AGAINST PROJECT SCOPE FOR COMPLIANCE WITH RELEVANT DESIGN STANDARDS AND SPECIFICATIONS AND IS DEEMED SUITABLE FOR CONSTRUCTION PURPOSES

Fraser Coast REGIONAL COUNCIL
Ph: 1300 794 929
www.frasercoast.qld.gov.au

# FRASER COAST REGIONAL COUNCIL
## TORQUAY CARAVAN PARK - STAGE 1 AND 2
## REDEVELOPMENT OF FCRC CARAVAN PARKS
## TYPICAL ROADWORKS DETAILS

DRAWING ISSUE: CONSTRUCTION
SHEET 00 OF 00 DRGS
A3 DRAWING No: 2192-0R29 (A)
BUDGET: 0.0000.00 YEAR: 22/23
A B

XREFS :- 2192-03-X_BASE.dwg; 2192-03_X-SURVEY.dwg; Nearmap Images Pialba.dwg; 2192-04_X_REVISION.dwg
CAD FILES A:\2192-Fraser Coast Caravan Parks\ACAD CIVIL OPW\2192-04 Torquay\2192-04-R29 [R&D TYP DETAILS].dwg

PLOT DATE :- 15 October 2024 9:30 AM




# LOCALITY PLAN

SCALE 1:5000

## PROPERTY DESCRIPTION

LOT 109 ON MCH4290
ESPLANADE, TORQUAY
SITE AREA =0.475HA

## SCHEDULE OF DRAWINGS

| DWG | DESCRIPTION |
|---|---|
| 2912-04-R31 | SEWER LOCALITY PLAN AND NOTES |
| 2912-04-R34 | SEWER RETICULATION LAYOUT PLAN |
| 2912-04-R38 | SEWER LONGITUDINAL SECTION SHEET 4 OF 7 |
| 2912-04-R39 | SEWER LONGITUDINAL SECTION SHEET 5 OF 7 |
| 2912-04-R40 | SEWER LONGITUDINAL SECTION SHEET 6 OF 7 |
| 2912-04-R41 | SEWER LONGITUDINAL SECTION SHEET 7 OF 7 |
| 2912-04-R42 | SOIL- AND SULLAGE POINT DETAILS |

**NOTE:**
**EXISTING MANHOLE LOCATIONS AND LEVELS TO BE CONFIRMED ON SITE PRIOR TO CONSTRUCTION**

**CAUTION -**
**EXISTING SERVICES THE CONTRACTOR IS TO DETERMINE THE EXACT LOCATION OF ALL EXISTING SERVICES IN THE VICINITY OF THE PROPOSED WORKS PRIOR TO THE START OF ANY CONSTRUCTION. THE COST OF ANY RECTIFICATION WORKS DUE TO DAMAGE TO EXISTING SERVICES SHALL BE BORNE BY THE CONTRACTOR.**

| | | |
|---|---|---|
| NAME OF ESTATE | | PIALBA TOURIST PARK |
| SUBDIVER | | FRASER COAST REGIONAL COUNCIL |
| APPLICATION No. | | |
| SP DELEGATE APPROVAL DATE | | |
| DRAWING/PLAN No. | | 2192-04-R31, R34, R38-R42 |
| No. OF SITES | | 17 |
| AREA IN Ha. | | 0.475Ha |
| LENGTH OF SEWERS | 100mm | 126m |
| | 150mm | 165m |

## SERVICE PROVIDER AND CONSTRUCTOR LIVE WORKS SCHEDULE

| No. | DESCRIPTION | DIA. SEWER | MH NO. | MH/MS TYPE | COVER TYPE | LOT NO. | F.S.L. | E.S.L. | I.L. | DEPTH TO INVERT |
|---|---|---|---|---|---|---|---|---|---|---|
| 1 (A) | 0.5m FROM TEMPORARY STUB PROVIDED IN STAGE 1, CONSTRUCTOR TO LAY LINES 10, 13 AND 14 AND INSTALL CONNECTIONS. | | | | | | | | | |
| 1 (B) | AFTER SUCCESSFUL "ON MAINTENANCE" INSPECTION OF LINES 10, 13 AND 14, CONSTRUCTOR, UNDER SUPERVISION OF WBW, TO REMOVE END CAP ON LINE 10 STUB, AND MAKE LIVE CONNECTION. | 150 | ROAD VERGE | | | | 4.148 | 4.148 | 3.181 | 0.967 |
| 2 (A) | 0.5m FROM STUB END, CONSTRUCTOR TO LAY FINAL PORTION OF LINE 1. AFTER, CLEANSING, TESTING AND INSPECTING, NOTIFY WBW | 150 | - | - | - | CV8 | 4.187 | 4.144 | 2.604 | 1.583 |
| 2 (B) | CONSTRUCTOR, UNDER SUPERVISION OF WBW, TO REMOVE END CAP ON STUB , REMOVE CONNECTION LINE FROM CV30 AND MAKE LIVE CONNECTION AFTER SUCCESFUL "ON MAINTENANCE" INSPECTION. | 0 | | | | | 0.000 | 0.000 | 0.000 | 0.000 |
| 2 (C) | DEMOLISH AND REMOVE EXISTING MANHOLE ON CV30. | 0 | | | | | 0.000 | 0.000 | 0.000 | 0.000 |

## GENERAL NOTES

### REHABILITATION

A. PRE-DISTURBED SOIL PROFILES AND COMPACTION LEVELS SHALL BE REINSTATED.
B. PRE-DISTURBED VEGETATION PATTERNS SHALL BE RESTORED.

### VEGETATION PROTECTION

A. WHEN WORKING WITHIN THE TREE PROTECTION ZONE OF RETAINED TREES FULL TIME ARBORIST SUPERVISION IS REQUIRED. STAR PICKETS AND ORANGE BARRIER MESH TO BE INSTALLED AROUND THE STRUCTURAL ROOT ZONE OF TREES TO PROTECT THE TREES FROM PLANT AND MATERIAL COMPACTION.
B. IF ROOTS ARE SEVERED THE DAMAGED AREA SHALL BE TREATED WITH A SUITABLE FUNGICIDE. CONTACT RELEVANT ARBORIST FOR FURTHER ADVICE.
C. ANY TREE LOPPING REQUIRED SHOULD BE UNDERTAKEN BY AN APPROVED ARBORIST.

### SOIL

A. TOPSOIL AND SUBSOIL SHALL BE STOCKPILED SEPARATELY.
B. CARE SHALL BE TAKEN TO PREVENT SEDIMENT FROM ENTERING THE STORMWATER SYSTEM. THIS MAY INVOLVE PLACING APPROPRIATE SEDIMENT CONTROLS AROUND STOCKPILES.
C. THE RISK OF ENCOUNTERING POTENTIAL ACID SULFATE SOIL (PASS) WHERE EXCAVATION IS EXPECTED BELOW 5m AHD IS CONSIDERED HIGH. SITE INVESTIGATION HAS INDICATED THAT THE INSITU SOILS ARE PREDOMINANTLY FINE / NON COHESIVE SANDS AND PASS HAS NOT BEEN ENCOUNTERED DURING THE GEOTECHNICAL INVESTIGATION AND PASS ASSESSMENT WAS NOT UNDERTAKEN. SHOULD PASS BE ENCOUNTERED ON SITE DURING CONSTRUCTION, THE SOILS SHALL BE ASSESSED BY A SUITABLY QUALIFIED PERSON WITH EXPERIENCE IN IDENTIFYING PASS. ANY PASS IS IDENTIFIED ON SITE SHALL BE TESTED AND ALL PASS MATERIALS EXCAVATED OR OTHERWISE DISTURBED DURING CONSTRUCTION SHALL BE TREATED TO NEUTRALISE THE RESPECTIVE ACIDITY PRESENT.

### SAFETY

A. THE DESIGN AND CONSTRUCTION OF THE WORKS SHALL COMPLY WITH ALL QUEENSLAND LEGISLATION.

## SEWER RETICULATION NOTES

G1 ALL WORK AND MATERIALS SHALL BE IN ACCORDANCE WITH CURRENT WIDE BAY BURNETT REGIONAL ORGANISATION OF COUNCILS SEWERAGE CODE SPECIFICATIONS AND STANDARDS.
G2 UNLESS SPECIFIED OTHERWISE ALL MATERIALS AND WORK SHALL COMPLY WITH THE RELEVANT AUSTRALIAN STANDARDS.
G3 THE CONSTRUCTION OF THE SEWERAGE WORK SHOWN ON THIS DRAWING SHALL BE SUPERVISED BY AN ENGINEER WHO HAS RPEQ REGISTRATION. SEWERAGE WORKS NOT COMPLYING WITH THIS REQUIREMENT WILL NOT BE PERMITTED TO CONNECT INTO THE WBBROC SERVICE PROVIDER SEWERAGE SYSTEM.
G4 ALL WORK ASSOCIATED WITH LIVE SEWERS OR MAINTENANCE HOLES SHALL BE CARRIED OUT BY WIDE BAY WATER AT THE DEVELOPER'S COST.
G5 ALL PIPES AND MATERIALS SHALL COMPLY WITH THE REQUIREMENTS OF WIDE BAY WATER "ACCEPTED PRODUCTS AND MATERIALS" LIST.
G6 EACH NEW SITE SHALL BE SERVED BY A SHARED DN100 PVC PROPERTY CONNECTION AS INDICATED ON THE DRAWINGS.
G7 SITE CONNECTIONS SHALL BE LOCATED WITHIN THE SITE AS SHOWN IN THE DRAWING.
G8 SITE CONNECTION BRANCHES SHALL EXTEND INTO THE SITE AS INDICATED ON THE DRAWINGS.
G9 WHERE PIPES ARE LAID IN FILL, THE FILLING SHALL BE CARRIED OUT IN LAYERS NOT EXCEEDING 300mm (LOOSE) IN DEPTH AND SHALL BE COMPACTED UNTIL THE COMPACTION IS NOT LESS THAN 95% OF THE MATERIALS MAXIMUM COMPACTION WHEN TESTED IN ACCORDANCE WITH A.S. 1289 (MODIFIED COMPACTION). TESTING SHALL BE CARRIED OUT IN ACCORDANCE WITH COUNCIL REQUIREMENTS.
G10 WHERE SEWERS HAVE A GRADE OF 1 IN 20 OR STEEPER, BULKHEADS SHALL BE CONSTRUCTED IN ACCORDANCE WITH THE WBBROC SEWER CODE.
G11 THE CONTRACTOR SHALL VERIFY THE LOCATION AND DEPTH OF EXISTING SERVICES WITH RELEVANT AUTHORITIES BEFORE COMMENCING WORKS.
G12 THE CONTRACTOR ARE TO CONFIRM THE MATERIAL TYPE OF EXISTING SERVICES AT THE PROPOSED CONNECTION POINT BEFORE COMMENCING WORKS.
G13 SEWERS SHALL BE DISUSED/ABANDONED IN ACCORDANCE WITH PROCEDURES SET OUT IN THE AS/NZS 3500.2 STANDARD.
G14 BENCH MARK AND LEVELS TO AHD.
G15 PLACE DETECTABLE MARKER TAPE OVER ALL SEWER MAINS.
G16 ALL SEWER MAINS OF 150DIA OR GREATER TO UNDERGO CCTV INSPECTION.
G17 THE LOCATION AND DEPTH OF INTERNAL GRAVITY SYSTEMS (STORMWATER AND SEWERAGE) SHALL TAKE PRECEDENCE OVER ALL OTHER NON-GRAVITY SYSTEMS (WATER, ELECTRICAL, COMMS, GAS, ECT.). WHERE SERVICES CONFLICT IS IDENTIFIED ON-SITE, THE NON-GRAVITY SYSTEMS SHALL BE ADJUSTED TO SUIT THE SITE CONDITIONS AND NOT TO IMPACT ON THE GRAVITY SYSTEMS.

| REV | DETAILS OF AMENDMENTS | APPROVED | DATE |
|---|---|---|---|
| G | | | |
| F | | | |
| E | | | |
| D | | | |
| C | | | |
| B | OVERALL REVISION | CS | 10/24 |
| A | ORIGINAL ISSUE | | |

CAD FILES A:\2192-Fraser Coast Caravan Parks\ACAD CIVIL OPW\2192-04 Torquay\2192-04-R31 [SEWER COVER].dwg

SCALES
0 50 100 150
SCALE 1:5000 (m)

APPROVED
Director: CAMERON LANDRETH
(RPEQ 19358)

Barlow Shelley CONSULTING ENGINEERS

SURVEY BY SURVEYORS@WORK
HORIZ GRID GDA2020 (MGA ZONE 56)
HEIGHT DATUM AHD
SURVEY ORIGIN PSM 152238
RL 3.400
LOCATION OF PSM
ESPLANADE


RELEASED FOR CONSTRUCTION DATE
DESIGN HAS BEEN REVIEWED AGAINST PROJECT SCOPE FOR COMPLIANCE WITH RELEVANT DESIGN STANDARDS AND SPECIFICATIONS AND IS DEEMED SUITABLE FOR CONSTRUCTION PURPOSES

Fraser Coast REGIONAL COUNCIL
Ph: 1300 794 929
www.frasercoast.qld.gov.au

FRASER COAST REGIONAL COUNCIL
TORQUAY CARAVAN PARK - STAGE 2
REDEVELOPMENT OF FCRC CARAVAN PARKS
SEWER AND WATER LOCALITY PLAN AND NOTES

DRAWING ISSUE
CONSTRUCTION
SHEET 00 OF 00 DRGS
A3
DRAWING No: 2192-04-R31
BUDGET: 0.0000.00 YEAR: 22/23
A B

XREFS :- Nearmap Images Torquay.dwg; 2192-04-X_SURVEY.dwg; 2192-04-X_REVISION.dwg

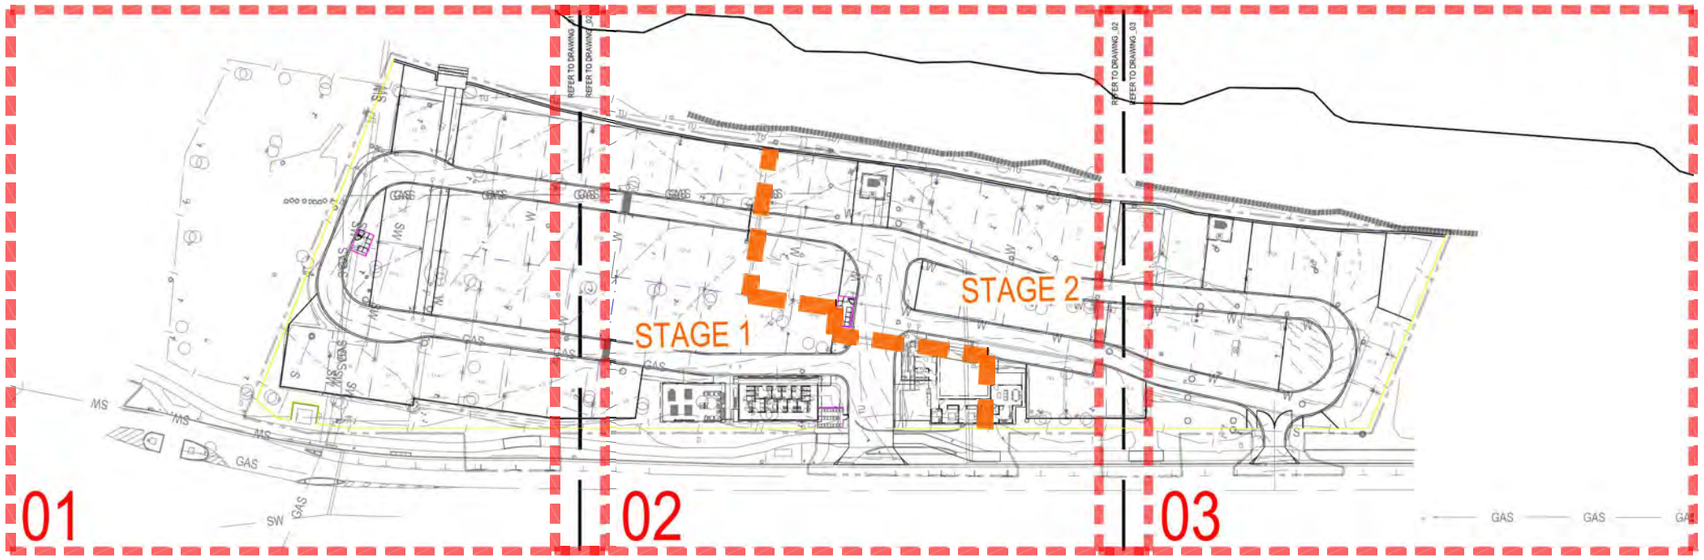


NORTH

*NOT TO SCALE*

# FOR CONSTRUCTION

## SCHEDULE OF DRAWINGS


| | |
|---|---|
| COVER SHEET - DRAWING SCHEDULE, SHEET LAYOUT PLAN | 2022027-000 |
| GENERAL NOTES | 2022027-001 |
| MATERIALS SCHEDULE | 2022027-002 |
| PLANTING SCHEDULE | 2022027-003 |
| EXISTING TREES PLAN: SHEET 1 | 2022027-101 |
| EXISTING TREES PLAN: SHEET 2 | 2022027-102 |
| EXISTING TREES PLAN: SHEET 3 | 2022027-103 |
| SURFACES PLAN: SHEET 1 | 2022027-201 |
| SURFACES PLAN: SHEET 2 | 2022027-202 |
| SURFACES PLAN: SHEET 3 | 2022027-203 |
| PLANTING PLAN: SHEET 1 | 2022027-601 |
| PLANTING PLAN: SHEET 2 | 2022027-602 |
| PLANTING PLAN: SHEET 3 | 2022027-603 |
| HARDSCAPE DETAILS: SHEET 1 | 2022027-901-1 |
| HARDSCAPE DETAILS: SHEET 2 | 2022027-901-2 |
| HARDSCAPE DETAILS: SHEET 3 | 2022027-901-3 |
| SOFTSCAPE DETAILS: SHEET 1 | 2022027-902-1 |



place design group. JAMES BIRRELL DESIGN LAB

SUNSHINE COAST
Level 1, 24 Duporth Avenue
Maroochydore QLD 4558
T + 61 7 5499 6188


FRASER COAST CARAVAN PARKS - TORQUAY

FOR CONSTRUCTION

FRASER COAST REGIONAL COUNCIL

PROJECT NUMBER : 2022027
DRAWING NUMBER : 2022027-000
DATE : 06.09.2024
REVISION : 04

GENERAL NOTES

NOTE: THIS LANDSCAPE PLAN MUST BE READ IN CONJUNCTION WITH THE APPROPRIATE STATUTORY APPROVALS AND AUSTRALIAN STANDARDS.

GENERAL
- FOR MORE DETAIL REFER TO THE PROJECT ARCHITECT'S AND ENGINEER'S DRAWINGS.

- PLANTING SHOWN REFLECTS THE DESIGN INTENT, EXACT NUMBERS AND LOCATIONS WILL REQUIRE CONFIRMATION ON SITE BY THE SUPERINTENDENT. ANY CHANGES TO BE MADE TO THE LANDSCAPE PLAN MUST BE APPROVED BY THE LANDSCAPE ARCHITECT AND SUPERINTENDENT.

- ALL LANDSCAPE PLANS PRESENTED ASSUME THAT ALL BASE AND SURVEY INFORMATION IS ACCURATE AND TO SCALE. THE CONTRACTOR SHALL CHECK LANDSCAPE PLANS PRESENTED FOR ANY DISCREPANCIES WITH THE EXISTING SITE CONDITIONS OR OTHER DRAWINGS PRESENTED PRIOR TO ANY CONSTRUCTION WORK TAKING PLACE. IF DISCREPANCIES DO OCCUR THESE SHALL BE HIGHLIGHTED AT ONCE TO THE SUPERINTENDENT PRIOR TO ANY CONSTRUCTION WORK TAKING PLACE. DIMENSIONS TAKE PRECEDENCE.

THE CONTRACTOR SHALL:
- INSTALL SILT CONTROL AND VEGETATION PROTECTION FENCING AS REQUIRED.
- REMOVE ALL UNWANTED MATERIAL FROM LANDSCAPE WORK AREA.
- CONFIRM ALL DIMENSIONS ON SITE PRIOR TO CONSTRUCTION.
- SEEK INSTRUCTION FROM SUPERINTENDENT WHERE LEVEL DISCREPANCIES, SPECIFICATION SUBSTITUTIONS AND POOR SOIL STRUCTURE OCCURS.

SERVICES
- THE CONTRACTOR SHALL CONFIRM THE LOCATION OF ALL SERVICES WITH RELEVANT AUTHORITIES PRIOR TO PLANTING AND EXCAVATION.

DRAINAGE
- ENSURE DRAINAGE WORKS CORRELATE WITH ADJACENT LAND AND SPECIFIED FINISHED LEVELS.
- INSTALL FIELD INLETS TO MANUFACTURER'S RECOMMENDATIONS AT LOCATIONS AND LEVELS INDICATED ON PLANS. FINISH SURFACE PIT LEVEL FLUSH WITH ADJACENT FINISHED SURFACE LEVELS. ENSURE POSITIVE OVERLAND DRAINAGE FLOW TO ALL PITS AND THAT NO PONDING OCCURS AROUND THE PIT. ALIGN ALL PITS SQUARE WITH TO PATHS, PAVEMENT PATTERNS, KERBS, WALLS AND ALIKE.

IF REQUIRED:
- INSTALL CONTINUOUS SUB-SURFACE DRAINAGE SYSTEM TO LOCATIONS AND LEVELS AS INDICATED ON PLANS. SUB-SOIL DRAINS SHALL INCORPORATE A TRENCH WITH A GEOTEXTILE LINING, DRAINAGE GRAVEL BACKFILL MATERIAL AND A 100MM SLOTTED AG-PIPE TO THE FOLLOWING SPECIFICATION;
- GEOTEXTILE MATERIAL: GEOTEXTILE MATERIAL SHALL BE A NON-WOVEN TYPE AND SHALL HAVE A STRENGTH RATING (G) OF GREATER THAN 900
- BACKFILL MATERIAL: 20MM DRAINAGE AGGREGATE IN ACCORDANCE WITH AS 2758 - 1988.
- DRAINAGE PIPES: 100MM Ø SLOTTED AG-PIPES SHALL COMPLY WITH AS 2439-PART 1 "PERFORATED DRAINAGE PIPE AND ASSOCIATED FITTINGS". PERFORATIONS SHALL NOT EXCEED 0.7MM IN DIAMETER OR WIDTH.

GRADES
- SITE SHALL BE POSITIVELY DRAINED, I.E. NO PONDING AREAS, 2% MINIMUM TO PITS OR LEGALLY SHEET FLOWING OFF-SITE.
- MULCHED GARDEN BED AREAS SHOULD NOT EXCEED A 1:3 GRADE AND TURF AREAS SHOULD NOT EXCEED A 1:4 GRADE.
- FINAL GRADE EXISTING TOP 100MM AND TRIM TO +/-10MM TO ACHIEVE PLAN LEVELS.

TOPSOIL
- COLLECT TOPSOIL SAMPLE(S) AND HAVE IT TESTED BY A NATA CERTIFIED LAB FOR HORTICULTURAL SUITABILITY, I.E. PLANTING TREES AND TURF. FURNISH TEST RESULTS TO LANDSCAPE ARCHITECT.
- CULTIVATE GARDEN AND TURF AREAS 150MM DEEP.
- AMELIORATE SUBGRADE AND SITE TOPSOILS PER TESTING RESULTS.
- INSTALL AMELIORATED SITE TOPSOILS OR APPROVED IMPORTED TOPSOIL THAT COMPLIES WITH MRTS 16 (MAIN ROADS TECHNICAL SPECIFICATION) TO PLANTING AREAS IF AMELIORATED SITE TOPSOIL IS NOT AVAILABLE.
- ALL SOIL STOCKPILES ARE TO BE MAINTAINED TO CONTROL WEEDS ROUTINELY AND GUARD AGAINST DISPERSION BY WIND OR WATER. STOCKPILES SHALL BE LIMITED TO A MAXIMUM HEIGHT OF 2M AND MAY REQUIRE COVERING OR RETAINING. STOCKPILES ARE NOT PERMITTED WITHIN CLOSE PROXIMITY TO RESIDENTIAL PROPERTIES.
- GENERALLY SOIL TO BE USED SHALL COMPLY WITH THE FOLLOWING SPECIFICATION;

(1) FRIABLE AND FREE DRAINING SANDY LOAM
(2) GOOD TEXTURE AND STRUCTURE FOR SELECTED USE
(3) ACCEPTABLE CONDUCTIVITY AND PH LEVELS FOR SPECIFIED PLANTS

CONCRETE
- REFER TO FINISHES SCHEDULE AND ENGINEER'S AND ARCHITECT'S PLANS RESPECTIVELY.

EDGING
- INSTALL EDGING TO ALL GARDEN BEDS AND TURF JUNCTIONS AS PER FINISHES SCHEDULE AND DETAIL.

MULCH
- ALL MULCH PROPOSED TO BE USED ON SITE SHALL BE FREE OF DELETERIOUS MATERIALS AND FOREIGN MATTER INCLUDING ANTHROPOGENIC WASTE, ROCK, SOIL, SEDIMENT CONTAMINATION, WEEDS AND STICKS.
- MULCH GARDEN AREAS 100MM DEEP SETTLED, KEEPING 50MM CLEAR OF PLANT STEMS, TO ENSURE SITE WATER CONSERVATION REQUIREMENTS ARE ACHIEVED.

GENERAL PLANTING
- PLANT STOCK IS TO BE APPROVED BY CONTRACTOR AND QUALIFIED ARBORIST PRIOR TO ACCEPTANCE OF DELIVERY.
- FOR DEEP PLANTING AREAS, EXCAVATE GARDEN AREAS TO A DEPTH OF 300MM, CULTIVATE SUBGRADE TO A DEPTH OF 150MM AND TREAT AS PER SOILS TESTING RESULTS.
- INSTALL AMELIORATED SITE TOPSOIL OR SPECIFIED TOPSOIL 300MM DEEP, SETTLED, AND MULCH AS SPECIFIED.
- NO SYNTHETIC, GRANULAR BLENDED FERTILISERS TO BE USED ON SITE. SLOW RELEASE ORGANIC TREE TABLETS SHALL BE USED AT ESTABLISHMENT.
- ALL PLANTINGS SHALL INCORPORATE THE INCLUSION OF A SLOW RELEASE NATIVE PLANT FERTILIZER (AS PER MANUFACTURERS SPECIFICATION) AND THE USE OF A SOIL MOISTURE RETENTION ADDITIVE (AS PER MANUFACTURERS SPECIFICATION), PLACED ADJACENT THE PLANT ROOT BALL AT THE TIME OF PLANTING.
- TREES >25 LITRE BAGS ARE TO BE CERTIFIED BY A QUALIFIED ARBORIST AS AS2013:2105 COMPLIANT PRIOR TO DELIVERY TO SITE. QUALIFIED ARBORIST TO SELECT AS2013:2105 COMPLIANT TREES AT NURSERY AND PDG (IF REQUIRED) TO CHECK ON DELIVERY TO SITE. FURNISH CERTIFICATION TO SUPERINTENDENT AND LANDSCAPE ARCHITECT PRIOR TO PRACTICAL COMPLETION.
- DO NOT INSTALL TREES WITHIN:
- 1M OF UNDERGROUND SERVICES
- 1.5 OF SEWERS, HORIZONTALLY AND VERTICALLY
- 3M OF DRIVEWAY CROSSOVERS
- 4M OF STREET LIGHTS AND POWER POLES
- 5M OF BUS STOPS - DEPARTURE SIDE
- 15M OF BUS STOPS - ARRIVAL SIDE

- WHERE DIFFERENT GROUNDCOVERS ARE PLANTED IN MASSES, TRIANGULARLY SPACE THEM EQUIDISTANT PER SPECIES AND PLANT THEM IN ODD NUMBERED GROUPS
  OF 5, 7, AND 9 PER SPECIES.

TURF AREAS
- EXCAVATE TURF AREAS TO A DEPTH OF 150MM, CULTIVATE SUBGRADE TO A DEPTH OF 150MM AND TREAT AS PER SOILS TESTING RESULTS.
- INSTALL 150MM OF AMELIORATED SITE TOPSOIL OR IMPORTED TOPSOIL AS SPECIFIED.
- FINISHED TURF GRADES/CONTOURS TO BE GENERALLY SMOOTH, COORDINATE ON SITE WITH SUPERINTENDENT AND ENSURE LEVELS ARE APPROVED PRIOR TO TURFING.
- TURF LAID ON LOW SIDE OF HARD SURFACES SHALL BE 20MM BELOW ADJACENT HARD SURFACE TO NOT IMPEDE STORM WATER FLOW.
- SUPPLY AND LAY TURF AS INDICATED ON THE DRAWINGS.
- WATER TURF IN WELL AND REFER TO SUPPLIERS MAINTENANCE REQUIREMENT FOR ESTABLISHMENT.
- APPLY WATER TO MAINTAIN SOIL MOISTURE UNTIL ESTABLISHED DURING MAINTENANCE PERIODS TO MAINTAIN VIBRANT GREEN TURF COLOUR AND HEALTH.

MAINTENANCE TASKS
- LANDSCAPE CONSTRUCTION CONTRACTOR TO MAINTAIN WHOLE OF LANDSCAPE WORKS FOR ESTABLISHMENT PERIOD OF 13 WEEKS AND HAND OVER TO OWNER ONCE COMPLETED.
- THE FOLLOWING TASKS ARE TO BE ACTIONED DURING ESTABLISHMENT AND IN PERPETUITY;

IRRIGATION AND WATERING
- EVERY DAY FOR THE FIRST TWO WEEKS (UNLESS IT RAINS ADEQUATELY)
- EVERY 2-3 DAYS DURING THE BALANCE OF THE ESTABLISHMENT PERIOD OR AS NEEDED IF HOT AND DRY (UNLESS IT RAINS ADEQUATELY).
- ONCE A WEEK THERE AFTER.

TURF MOWING
- FIRST MOW - ONCE AFTER 10 DAYS IF THERE IS RAPID GROWTH OR 14 DAYS AFTER INSTALLATION.
- MOWING THEREAFTER - ONCE A WEEK DURING SUMMER, ONCE EVERY TWO WEEKS IN SPRING AND AUTUMN, AND ONCE A MONTH IN WINTER OR AS REQUIRED IF THERE IS A LOT OF GROWTH OR AS DESIRED.

TURF TRIMMING
- AS REQUIRED. MAINTAIN 5MM GAP BETWEEN TURF AND HARD SURFACES.

TURF AERATION AND TOPDRESSING
- AS REQUIRED - TYPICAL TIMING IS END OF OCTOBER (SPRING) AND END OF FEBRUARY (AUTUMN).
- AERATE 100MM DEEP, 50MM O.C. WITH 16MM TINE (CORER).
- COLLECT PLUGS AND DISPOSE ENSURING THEY DO NOT GET REINCORPORATED INTO HOLES. TOPDRESS WITH TURF TOPSOIL NOMINATED IN FINISHES SCHEDULE - BRUSH TOPSOIL IN WITH BROOM.

ADDITIONAL MAINTENANCE TASKS
- WEED REMOVAL AND WICK WIPING: AS REQUIRED TO REDUCE COMPETITION AND SEEDING.
- PLANT REPLACEMENT: IMMEDIATELY REPLACE PLANTS THAT DIE OR FAIL TO THRIVE, ARE DAMAGED OR STOLEN, WITH PLANTS OF THE SAME SPECIES AND OF SIMILAR SIZE AND QUALITY UNLESS OTHERWISE SPECIFIED.
- STAKES AND GUYS: ADJUST AND/OR REPLACE STAKES AND TIES WHERE REQUIRED. REMOVE STAKING AND GUYING WHEN INSTRUCTED BY THE SUPERINTENDENT.
- RE-MULCHING: AS REQUIRED TO MAINTAIN A CONSISTENT DEPTH, 100MM SETTLED, UNTIL PLANTS ARE ESTABLISHED.
- TRIM / PRUNE PLANTS TO REMOVE DEAD, DYING AND DISEASED GROWTH AND FOR CHARACTER AND FORM AS REQUIRED.

MONITORING: PROVIDE A MONTHLY REPORT ON COMPLETED TASKS.

WARRANTIES
- WARRANTIES OR GUARANTEES SPECIFIED SHALL NAME THE PRINCIPAL AS WARRANTEE. REGISTER WITH MANUFACTURERS AS NECESSARY. RETAIN COPIES DELIVERED WITH AND COMPONENTS AND EQUIPMENT TO THE PRINCIPAL.
- WARRANTIES AND/OR GUARANTEES TO BE SUBMITTED TO THE SUPERINTENDENT FOR TRANSMISSION TO THE PRINCIPAL WITHIN FOURTEEN (14) DAYS AFTER PRACTICAL COMPLETION.
- COMMENCE WARRANTY PERIODS AT PRACTICAL COMPLETION OR AT ACCEPTANCE OF INSTALLATION, IF ACCEPTANCE IS NOT CONCURRENT WITH PRACTICAL COMPLETION.
- IF INSTALLATION IS NOT BY MANUFACTURER AND PRODUCT WARRANTY IS CONDITIONAL ON THE MANUFACTURER'S APPROVAL OF THE INSTALLER, SUBMIT THE MANUFACTURER'S WRITTEN APPROVAL OF THE INSTALLING FIRM.

CERTIFICATIONS
- PROVIDE AS2013:2105, MRTS 16 TOPSOIL, MULCH, AND TURF CERTIFICATIONS TO SUPERINTENDENT AND LANDSCAPE ARCHITECT PRIOR TO PRACTICAL COMPLETION.

DELIVERABLES
- WARRANTIES
- TWO QUICK COUPLER KEYS
- IRRIGATION SYSTEM AS-BUILT PLANS IN .DWG AND PDF FORMATS AND MAINTENANCE MANUAL

SOURCES
- SURVEY
- CIVIL ENGINEERING - Barlow Shelley
- ARCHITECTURE -
- ELECTRICAL ENGINEERING - Alight Consultants
- HYDRAULICS

place design group.

SUNSHINE COAST
Level 1, 24 Duporth Avenue
Maroochydore, QLD 4558
T + 61 7 5499 6188
F + 61 7 5499 6711

© Place Design Group Pty Ltd A.C.N. 082 370 063

All information displayed, transmitted or carried within this drawing is protected by Copyright and Intellectual Property laws.
The information contained in this document is confidential.
Recipients of this document are prohibited from disclosing the information herein to any person without the written consent of Place Design Group.
Annotated dimensions take precedence over any measures of scale.
Verify all dimensions on site prior to construction.
This drawing may display with permission a combination of specialist and other consultant(s) input and linework.
Nominated specialist and consultant information contained within this document is referenced from their supplied documentation and is contained in this document as indicative only and not for construction or certification purposes.

PROJECT

FRASER COAST CARAVAN PARKS - TORQUAY

CLIENT

Fraser Coast Regional Council

NOTES

FOR CONSTRUCTION

| ISSUE | CODE | ISSUE DESCRIPTION | BY | CHK | DATE |
|---|---|---|---|---|---|
| 01 | PRE | PRELIMINARY | PA | VS | 10/11/2022 |
| 02 | CON | CONSTRUCTION | PA | VS | 08/02/2023 |
| 03 | CON | CONSTRUCTION | PA | VS | 14/03/2023 |
| 04 | CON | CONSTRUCTION | PA | VS | 06/09/2023 |

PRE - Preliminary | CA - Council Approval | T - Tender | CON - Construction

DRAWING TITLE

GENERAL NOTES

DESIGN : JB
DOCUMENT : PA
PROJECT : 2022027

NORTH

NOT TO SCALE

DRAWING NUMBER 2022027-001
REVISION 04

## FINISHES SCHEDULE

| NO. | ITEM | DESCRIPTION | SPECIFICATION | SUPPLIER |
|---|---|---|---|---|
| 1 | HARDSCAPE | | | |
| 1.1 | P1 - Pavement Type 1 (P1) | Concrete Footpath | Material: Plain grey concrete<br>Size: 125mm depth (to be confirmed br Civil Engineer)<br>Finich: Broom finish<br>Slip raiting: P4 slip raiting to AS 4586<br>Reinforcing: Refer to Engineer's Drawings<br>Concrete Strength: Refer to Engineer's Drawings | Nominated by contractor to be approved by superintendent. |
| 1.2 | P2 - Pavement Type 2 (P2) | Reinstated Footpath | Finish to match existing footpath along Esplanade | Nominated by contractor to be approved by superintendent. |
| 1.3 | Wall Type 1 (W1) | Entry Walls | Size: max 1.2m H (Rock Cobbles: Local Quarry, sound, free of machine marks, washed, 150-300mmØ+/-Rock<br>Colour: as sourced<br>Refer to details @901-1 for more information.<br>Fixings: SAE 316L Marine Grade Stainless Steel<br>Mortar 32 MPa concrete.<br>Grout Joints: Ultracolour Plus or approved similar (Colour: Black 120)<br>Reinforcing, Concrete, Footings: Refer to engineer's drawings.<br>Coordinate with other trades for lighting and electronic access items and respective installation specifications and requirements. | Nominated by contractor to be approved by superintendent. |
| 1.4 | Fence Type 1 (FT1) | Chain Wire Fence w/ Climbers | Fence: 2.5mm Hot-dip galvanized chain wire mesh<br>Post: 75mm Ø Hot-dip galvanized steel pipe @ every 2000mm.o.c<br>Top & Bottom Rail: 50mm Ø Hot-dip galvanized steel pipe<br>Colour: black<br>Dimensions: 1.2m where connects with Wall Type 1, everywhere else to be 1.8m High. Refer to detail @901-1 | Nominated by contractor to be approved by superintendent. |
| 1.5 | Fence Type 2 (FT2) | Rail Type Fence | Material: HWD timber rail and posts<br>(If preferred with HWD maintenance Edge. Detail can be added)<br>Refer to Details @901-2 | Nominated by contractor to be approved by superintendent. |
| 1.6 | Fence Type 3 (FT3) | Bin Enclosure | Material: HWD timber battens and posts<br>Height: 1.2mm<br>Refer to Details @901-3 | Nominated by contractor to be approved by superintendent. |
| 2 | EDGING | | | |
| 2.1 | Garden Edge Type 1 (EG1) | Concrete Edge | Type: Plain Grey Concrete Edge.<br>Size: 100mm wide x 150mm deep concrete extruded edge<br>Finish: Broom finish<br>Refer to Detail @901-3 | Nominated by contractor to be approved by superintendent. |
| 2.1 | Garden Edge Type 2 (EG2) | Timber Edge | Material: H5 Treated Pine Edge and Stakes<br>Colour: Natural<br>Dimensions: 75mm wide x 100mm deep<br>Fixing: Stainless steel Nails | Nominated by contractor to be approved by superintendent. |
| 3 | SOFTSCAPE | | | |
| 3.1 | Garden Bed Type 1 (GB1) | Deep planting areas in natural ground | PREP<br>Excavate gardenbed areas 300mm deep and turf areas 150mm deep into existing ground. Cultivate subgrade 150mm.<br>TOPSOIL<br>Backfill garden areas 300mm - mounding in center with MRTS 16 topsoil.<br>Refer to details.<br>Provide soil testing results for topsoil and certification to landscape architect.<br>MULCH<br>Refer to Detail. Type: Tea Tree Mulch. Install 100mm deep settled to all garden bed areas. Ensure mulch is kept 50mm clear of plant stems. | Nominated by contractor to be approved by superintendent. |
| 3.2 | Turf Type 1 (T1) | Turf for camp sites | Refer to Detail. Type: Cynodon dactylon "Blue Couch", 'A' Grade, laid on 150mm topsoil as specified and where streetscape turf has been disturbed.<br>Size: Rolls | Nominated by contractor to be approved by superintendent. |
| 3.3 | Turf Type 2 (T2) | Turf for newly exposed areas outside of new fence line | Refer to Detail. Type: Cynodon dactylon "Blue Couch", 'A' Grade, laid on 150mm topsoil as specified and where streetscape turf has been disturbed.<br>Size: Rolls | Nominated by contractor to be approved by superintendent. |
| 3.4 | Turf Type 3 (T3) | Temporary turf | Refer to Turf type 1.<br>To be converted to Garden Bed Type 1 when buildings are constructed | Nominated by contractor to be approved by superintendent. |

04

04

place design group.

SUNSHINE COAST
Level 1, 24 Duporth Avenue
Maroochydore, QLD 4558
T + 61 7 5499 6188
F + 61 7 5499 6711

© Place Design Group Pty Ltd A.C.N. 082 370 063

All information displayed, transmitted or carried within this drawing is protected by Copyright and Intellectual Property laws.
The information contained in this document is confidential.
Recipients of this document are prohibited from disclosing the information herein to any person without the written consent of Place Design Group.
Annotated dimensions take precedence over any measures of scale.
Verify all dimensions on site prior to construction.
This drawing may display with permission a combination of specialist and other consultant(s) input and linework.
Nominated specialist and consultant information contained within this document is referenced from their supplied documentation and is contained in this document as indicative only and not for construction or certification purposes.

PROJECT

FRASER COAST CARAVAN PARKS - TORQUAY

CLIENT

Fraser Coast Regional Council

NOTES

FOR CONSTRUCTION

| ISSUE | CODE | ISSUE DESCRIPTION | BY | CHK | DATE |
|---|---|---|---|---|---|
| 01 | PRE | PRELIMINARY | PA | VS | 10/11/2022 |
| 02 | CON | CONSTRUCTION | PA | VS | 08/02/2023 |
| 03 | CON | CONSTRUCTION | PA | VS | 14/03/2023 |
| 04 | CON | CONSTRUCTION | PA | VS | 06/09/2023 |

PRE - Preliminary | CA - Council Approval | T - Tender | CON - Construction

DRAWING TITLE

MATERIALS SCHEDULE

DESIGN : JB
DOCUMENT : PA
PROJECT : 2022027

NORTH

DRAWING NUMBER 2022027-002

REVISION 04

## PLANTING SCHEDULE - STAGE 1

| SYMBOL | CODE | GENUS / SPECIES - COMMON NAME | POT SIZE | SIZE | | QUANTITY | GROWTH RATE |
|---|---|---|---|---|---|---|---|
| **TREES** | | | | | | | |
| Bi | BAN int | BANKSIA integrifolia - Coastal Banksia | | 45 L | 04 | 5 | SLOW |
| Ce | CAS equ | CASUARINA equisetifolia - Beach She Oak | | 45 L | | 4 | FAST |
| Ct | COR tes | CORYMBIA tessellaris - Moreton Bay Ash | | 45 L | | 2 | SLOW |
| Ca | CUP ana | CUPANIOPSIS anacardioides - Tuckeroo | | 45 L | | 7 | FAST |
| Cc | CAL col | CALLITRIS columellaris - Bribie Island Pine | | 45 L | 04 | 4 | SLOW |
| Ht | HIB til | HIBISCUS tiliaceus - Beach Hibiscus | | 45 L | | 2 | FAST |
| Pt | PAN tec | PANDANUS tectorius - Screw Pine | | 45 L | 04 | 2 | SLOW |
| **SHRUBS** | | | | | | | |
| Ac | ALP cae | ALPINIA caerulea - Native Ginger | | 140mm | 04 | 59 | |
| Br | BAN rob | BANKSIA robur - Swamp Banksia | | 200mm | | 11 | |
| Bi | BLE ind | BLECHNUM indicum - Swamp Water Fern | | 200mm | | 87 | |
| Sa | SYZ aus | SYZYGIUM australe - Lilly Pilly | | 200mm | 04 | 40 | |
| Wf | WES fru | WESTRINGIA fruticosa - Coastal Rosemary | | 200mm | | 25 | |
| Ha | HOV acu | HOVEA acutifolia - Purple Pea Bush | | 140mm | | 23 | |
| Fgi | FIC GI | FICUS 'Green Island' | | 200mm | | 44 | |
| Mt | MEL thy | MELALEUCA thymifolia - Thyme Honey-Myrtle | | 200mm | 04 | 17 | |
| Ma | MEL aff | MELASTOMA affine | | 200mm | | 31 | |
| Lsp | LEP pet | LEPTOSPERMUM petersonii | | 200mm | | 12 | |
| **CLIMBERS** | | | | | | | |
| Ca | CIS ant | CISSUS antarctica - Kangaroo Vine | | 200mm | 04 | 17 | |
| Hv | HAR vio | HARDENBERGIA violacea - Purple Coral Pea | | 200mm | | 19 | |
| Th | TEC hil | TECOMANTHE hillii - Fraser Island creeper | | 200mm | 04 | 14 | |
| **GROUNDCOVERS** | | | | | | | |
| | CAR gla | CARPOBROTUS glaucescens | | Tube | | 212 | |
| | BAL pal | BALOSKION pallens | | Tube | | 23 | |
| | LOM lon | LOMANDRA longifolia | | Tube | | 52 | |
| LH | LOM hys | LOMANDRA hystrix | | 140mm | | 129 | |
| | LOM ver | LOMANDRA verday | | Tube | 04 | 153 | |
| | SCA aem | SCAEVOLA aemula - Fairy Fan-Flower | | 140mm | | 203 | |
| | IPO pes | IPOMOEA pes-caprae | | Tube | | 21 | |
| | HIB sca | HIBBERTIA scandens | | Tube | 04 | 107 | |

NOTE:
25 EXISTING TREES TO BE REMOVED
56 NEW TREES TO BE ADDED

04

## PLANTING SCHEDULE - STAGE 2

| SYMBOL | CODE | GENUS / SPECIES - COMMON NAME | POT SIZE | SIZE | | QUANTITY | GROWTH RATE |
|---|---|---|---|---|---|---|---|
| **TREES** | | | | | | | |
| Bi | BAN int | BANKSIA integrifolia - Coastal Banksia | | 45 L | 04 | 3 | SLOW |
| Ce | CAS equ | CASUARINA equisetifolia - Beach She Oak | | 45 L | | 5 | FAST |
| Ct | COR tes | CORYMBIA tessellaris - Moreton Bay Ash | | 45 L | | 3 | SLOW |
| Ca | CUP ana | CUPANIOPSIS anacardioides - Tuckeroo | | 45 L | | 3 | FAST |
| Cc | CAL col | CALLITRIS columellaris - Bribie Island Pine | | 45 L | | 5 | SLOW |
| Ht | HIB til | HIBISCUS tiliaceus - Beach Hibiscus | | 45 L | 04 | 7 | FAST |
| Pt | PAN tec | PANDANUS tectorius - Screw Pine | | 45 L | | 4 | SLOW |
| **SHRUBS** | | | | | | | |
| Ac | ALP cae | ALPINIA caerulea - Native Ginger | | 140mm | | 39 | |
| Br | BAN rob | BANKSIA robur - Swamp Banksia | | 200mm | | 30 | |
| Bi | BLE ind | BLECHNUM indicum - Swamp Water Fern | | 200mm | | 88 | |
| Sa | SYZ aus | SYZYGIUM australe - Lilly Pilly | | 200mm | 04 | 9 | |
| Wf | WES fru | WESTRINGIA fruticosa - Coastal Rosemary | | 200mm | | 32 | |
| Ha | HOV acu | HOVEA acutifolia - Purple Pea Bush | | 140mm | | 24 | |
| Fgi | FIC GI | FICUS 'Green Island' | | 200mm | | 51 | |
| Mt | MEL thy | MELALEUCA thymifolia - Thyme Honey-Myrtle | | 200mm | | 28 | |
| Ma | MEL aff | MELASTOMA affine | | 200mm | 04 | 31 | |
| Lsp | LEP pet | LEPTOSPERMUM petersonii | | 200mm | | 9 | |
| **CLIMBERS** | | | | | | | |
| Ca | CIS ant | CISSUS antarctica - Kangaroo Vine | | 200mm | | 10 | |
| Hv | HAR vio | HARDENBERGIA violacea - Purple Coral Pea | | 200mm | | 12 | |
| Th | TEC hil | TECOMANTHE hillii - Fraser Island creeper | | 200mm | | 4 | |
| **GROUNDCOVERS** | | | | | | | |
| | CAR gla | CARPOBROTUS glaucescens | | Tube | | 112 | |
| | LOM lon | LOMANDRA longifolia | | Tube | | 17 | |
| LH | LOM hys | LOMANDRA hystrix | | 140mm | | 155 | |
| | LOM ver | LOMANDRA verday | | Tube | 04 | 161 | |
| | SCA aem | SCAEVOLA aemula - Fairy Fan-Flower | | 140mm | | 317 | |
| | IPO pes | IPOMOEA pes-caprae | | Tube | | 82 | |
| | HIB sca | HIBBERTIA scandens | | Tube | | 144 | |

## PLANTING SCHEDULE - T3 REPLACEMENT

| SYMBOL | CODE | GENUS / SPECIES - COMMON NAME | POT SIZE | SIZE | QUANTITY |
|---|---|---|---|---|---|
| **SHRUBS** | | | | | |
| Ac | ALP cae | ALPINIA caerulea - Native Ginger | | 140mm | 18 |
| Br | BAN rob | BANKSIA robur - Swamp Banksia | | 200mm | 3 |
| Bi | BLE ind | BLECHNUM indicum - Swamp Water Fern | | 200mm | 72 |
| Sa | SYZ aus | SYZYGIUM australe - Lilly Pilly | | 200mm | 24 |
| Ha | HOV acu | HOVEA acutifolia - Purple Pea Bush | | 140mm | 9 |
| Fgi | FIC GI | FICUS 'Green Island' | | 200mm | 30 |
| Mt | MEL thy | MELALEUCA thymifolia - Thyme Honey-Myrtle | | 200mm | 8 |
| Ma | MEL aff | MELASTOMA affine | | 200mm | 13 |
| Lsp | LEP pet | LEPTOSPERMUM petersonii | | 200mm | 3 |
| **CLIMBERS** | | | | | |
| Ca | CIS ant | CISSUS antarctica - Kangaroo Vine | | 200mm | 6 |
| Th | TEC hil | TECOMANTHE hillii - Fraser Island creeper | | 200mm | 7 |
| **GROUNDCOVERS** | | | | | |
| | CAR gla | CARPOBROTUS glaucescens | | Tube | 32 |
| | BAL pal | BALOSKION pallens | | Tube | 17 |
| | LOM lon | LOMANDRA longifolia | | Tube | 66 |
| LH | LOM hys | LOMANDRA hystrix | | 140mm | 29 |
| | LOM ver | LOMANDRA verday | | Tube | 42 |
| | MYO ell | MYOPORUM ellipticum - Coastal Boobialla | | 140mm | 32 |
| | MYO par | MYOPORUM parvifolium - Boobialla | | 140mm | 48 |
| | SCA aem | SCAEVOLA aemula - Fairy Fan-Flower | | 140mm | 26 |

04

place design group.

SUNSHINE COAST
Level 1, 24 Duporth Avenue
Maroochydore, QLD 4558
T + 61 7 5499 6188
F + 61 7 5499 6711

© Place Design Group Pty Ltd A.C.N. 082 370 063

All information displayed, transmitted or carried within this drawing is protected by Copyright and Intellectual Property laws.
The information contained in this document is confidential.
Recipients of this document are prohibited from disclosing the information herein to any person without the written consent of Place Design Group.
Annotated dimensions take precedence over any measures of scale.
Verify all dimensions on site prior to construction.
This drawing may display with permission a combination of specialist and other consultant(s) input and linework.
Nominated specialist and consultant information contained within this document is referenced from their supplied documentation and is contained in this document as indicative only and not for construction or certification purposes.

PROJECT

FRASER COAST CARAVAN PARKS - TORQUAY

CLIENT

Fraser Coast Regional Council

NOTES

FOR CONSTRUCTION

| ISSUE | CODE | ISSUE DESCRIPTION | BY | CHK | DATE |
|---|---|---|---|---|---|
| 01 | PRE | PRELIMINARY | PA | VS | 10/11/2022 |
| 02 | CON | CONSTRUCTION | PA | VS | 08/02/2023 |
| 03 | CON | CONSTRUCTION | PA | VS | 14/03/2023 |
| 04 | CON | CONSTRUCTION | PA | VS | 06/09/2023 |

PRE - Preliminary | CA - Council Approval | T - Tender | CON - Construction

DRAWING TITLE

PLANTING SCHEDULE

DESIGN : JB
DOCUMENT : PA
PROJECT : 2022027

NORTH

DRAWING NUMBER 2022027-003

REVISION 04

## TREE PROTECTION LEGEND

EXISTING TREE TO BE RETAINED.
For tree species refer number to Arborist's Report
NOTE: No uprooting to existing trees

EXISTING TREE TO BE REMOVED.
For tree species refer number to Arborist's Report





place design group.

SUNSHINE COAST
Level 1, 24 Duporth Avenue
Maroochydore, QLD 4558
T + 61 7 5499 6188
F + 61 7 5499 6711



© Place Design Group Pty Ltd A.C.N. 082 370 063

All information displayed, transmitted or carried within this drawing is protected by Copyright and Intellectual Property laws,
The information contained in this document is confidential.
Recipients of this document are prohibited from disclosing the information herein to any person without the written consent of Place Design Group.
Annotated dimensions take precedence over any measures of scale.
Verify all dimensions on site prior to construction.
This drawing may display with permission a combination of specialist and other consultant(s) input and linework.
Nominated specialist and consultant information contained within this document is referenced from their supplied documentation and is contained in this document as indicative only and not for construction or certification purposes.


PROJECT

FRASER COAST CARAVAN PARKS - TORQUAY

CLIENT

Fraser Coast Regional Council

NOTES

FOR CONSTRUCTION

| ISSUE | CODE | ISSUE DESCRIPTION | BY | CHK | DATE |
|---|---|---|---|---|---|
| 01 | PRE | PRELIMINARY | PA | VS | 10/11/2022 |
| 02 | CON | CONSTRUCTION | PA | VS | 08/02/2023 |
| 03 | CON | CONSTRUCTION | PA | VS | 14/03/2023 |
| 04 | CON | CONSTRUCTION | PA | VS | 06/09/2023 |

PRE - Preliminary | CA - Council Approval | T - Tender | CON - Construction

DRAWING TITLE

EXISTING TREES PLAN: SHEET 1

DESIGN : JB
DOCUMENT : PA
PROJECT : 2022027

NORTH

2 0 2 4 6 8 10 metres

SCALE 1:200 @ A1 1:400 @ A3

DRAWING NUMBER 2022027-102

REVISION 04

## TREE PROTECTION LEGEND

EXISTING TREE TO BE RETAINED.
For tree species refer number to Arborist's Report
NOTE: No uprooting to existing trees

EXISTING TREE TO BE REMOVED.
For tree species refer number to Arborist's Report

REFER TO DRAWING_01

REFER TO DRAWING_02

REFER TO DRAWING_02

REFER TO DRAWING_03

EXISTING FENCE TO BE REMOVED (SHOWN AS RED FENCE LINE)

EXISTING AMENITY TO BE RETAINED FOR DEMOLITION DURING STAGE 2 WORKS.

EXISTING FENCE TO BE REMOVED (SHOWN AS RED FENCE LINE)

EXISTING GARDEN BED TO BE REMOVED

EXISTING WASH BAY TO BE REMOVED

EXISTING FENCE TO BE REMOVED (SHOWN AS RED FENCE LINE)


place design group.

SUNSHINE COAST
Level 1, 24 Duporth Avenue
Maroochydore, QLD 4558
T + 61 7 5499 6188
F + 61 7 5499 6711



© Place Design Group Pty Ltd A.C.N. 082 370 063

All information displayed, transmitted or carried within this drawing is protected by Copyright and Intellectual Property laws.
The information contained in this document is confidential.
Recipients of this document are prohibited from disclosing the information herein to any person without the written consent of Place Design Group.
Annotated dimensions take precedence over any measures of scale.
Verify all dimensions on site prior to construction.
This drawing may display with permission a combination of specialist and other consultant(s) input and linework.
Nominated specialist and consultant information contained within this document is referenced from their supplied documentation and is contained in this document as indicative only and not for construction or certification purposes.


PROJECT

FRASER COAST CARAVAN PARKS - TORQUAY

CLIENT

Fraser Coast Regional Council

NOTES

FOR CONSTRUCTION

| ISSUE | CODE | ISSUE DESCRIPTION | BY | CHK | DATE |
|---|---|---|---|---|---|
| 01 | PRE | PRELIMINARY | PA | VS | 10/11/2022 |
| 02 | CON | CONSTRUCTION | PA | VS | 08/02/2023 |
| 03 | CON | CONSTRUCTION | PA | VS | 14/03/2023 |
| 04 | CON | CONSTRUCTION | PA | VS | 06/09/2023 |

PRE - Preliminary | CA - Council Approval | T - Tender | CON - Construction

DRAWING TITLE

EXISTING TREES PLAN: SHEET 2

DESIGN : JB
DOCUMENT : PA
PROJECT : 2022027

NORTH

2 0 2 4 6 8 10 metres

SCALE 1:200 @ A1 1:400 @ A3

DRAWING NUMBER 2022027-102

REVISION 04

## TREE PROTECTION LEGEND

EXISTING TREE TO BE RETAINED.
For tree species refer number to Arborist's Report
NOTE: No uprooting to existing trees

EXISTING TREE TO BE REMOVED.
For tree species refer number to Arborist's Report

REFER TO DRAWING _02

REFER TO DRAWING _03

EXISTING FENCE TO BE REMOVED
(SHOWN AS RED FENCE LINE)

EXISTING FENCE TO BE REMOVED
(SHOWN AS RED FENCE LINE)

EXISTING DRIVEWAY (SHOWN AS RED DASHED) TO BE REMOVED, REFER TO CIVIL ENG'S DRAWINGS

EXISTING FENCE TO BE REMOVED
(SHOWN AS RED FENCE LINE)


place design group.

SUNSHINE COAST
Level 1, 24 Duporth Avenue
Maroochydore, QLD 4558
T + 61 7 5499 6188
F + 61 7 5499 6711



© Place Design Group Pty Ltd A.C.N. 082 370 063

All information displayed, transmitted or carried within this drawing is protected by Copyright and Intellectual Property laws.
The information contained in this document is confidential.
Recipients of this document are prohibited from disclosing the information herein to any person without the written consent of Place Design Group.
Annotated dimensions take precedence over any measures of scale.
Verify all dimensions on site prior to construction.
This drawing may display with permission a combination of specialist and other consultant(s) input and linework.
Nominated specialist and consultant information contained within this document is referenced from their supplied documentation and is contained in this document as indicative only and not for construction or certification purposes.


PROJECT

FRASER COAST CARAVAN PARKS - TORQUAY

CLIENT

Fraser Coast Regional Council

NOTES

FOR CONSTRUCTION

| ISSUE | CODE | ISSUE DESCRIPTION | BY | CHK | DATE |
|---|---|---|---|---|---|
| 01 | PRE | PRELIMINARY | PA | VS | 10/11/2022 |
| 02 | CON | CONSTRUCTION | PA | VS | 08/02/2023 |
| 03 | CON | CONSTRUCTION | PA | VS | 14/03/2023 |
| 04 | CON | CONSTRUCTION | PA | VS | 06/09/2023 |

PRE - Preliminary | CA - Council Approval | T - Tender | CON - Construction

DRAWING TITLE

EXISTING TREES PLAN: SHEET 3

DESIGN : JB
DOCUMENT : PA
PROJECT : 2022027

NORTH

2 0 2 4 6 8 10 metres

SCALE 1:200 @ A1 1:400 @ A3

DRAWING NUMBER 2022027-103

REVISION 04

## FINISHES LEGEND

- P1 - PAVING TYPE 1 — REFER TO FINISHES SCHEDULE
- P2 - PAVING TYPE 2 — REFER TO FINISHES SCHEDULE
- W1 - WALL TYPE 1 — REFER TO FINISHES SCHEDULE
- FT1 - FENCE TYPE 1 — REFER TO FINISHES SCHEDULE
- FT2 - FENCE TYPE 2 — REFER TO FINISHES SCHEDULE
- FT3 - FENCE TYPE 3 — REFER TO FINISHES SCHEDULE
- EG1 - GARDEN EDGE TYPE 1 — REFER TO FINISHES SCHEDULE
- EG2 - GARDEN EDGE TYPE 1 — REFER TO FINISHES SCHEDULE
- GB1 - GARDEN BED TYPE 1 - ON GRADE — REFER TO FINISHES SCHEDULE
- T1 - TURF TYPE 1 — REFER TO FINISHES SCHEDULE
- T2 - TURF TYPE 2 — REFER TO FINISHES SCHEDULE
- T3 - TURF TYPE 3 — REFER TO FINISHES SCHEDULE ~~(crossed out)~~ 04

EXTENT OF WORKS


CAMPING SITE BDY

EXISTING TREE TO REMAIN

NEW PROPOSED TREE

## SERVICES LEGEND

- W — WATER
- E — ELECTRICAL
- SW — STORM WATER
- T — TELECOMMUNICATIONS
- S — SEWER
- RB — ROOT BARRIER (REFER TO ARBORIST'S SPECIFICATIONS)

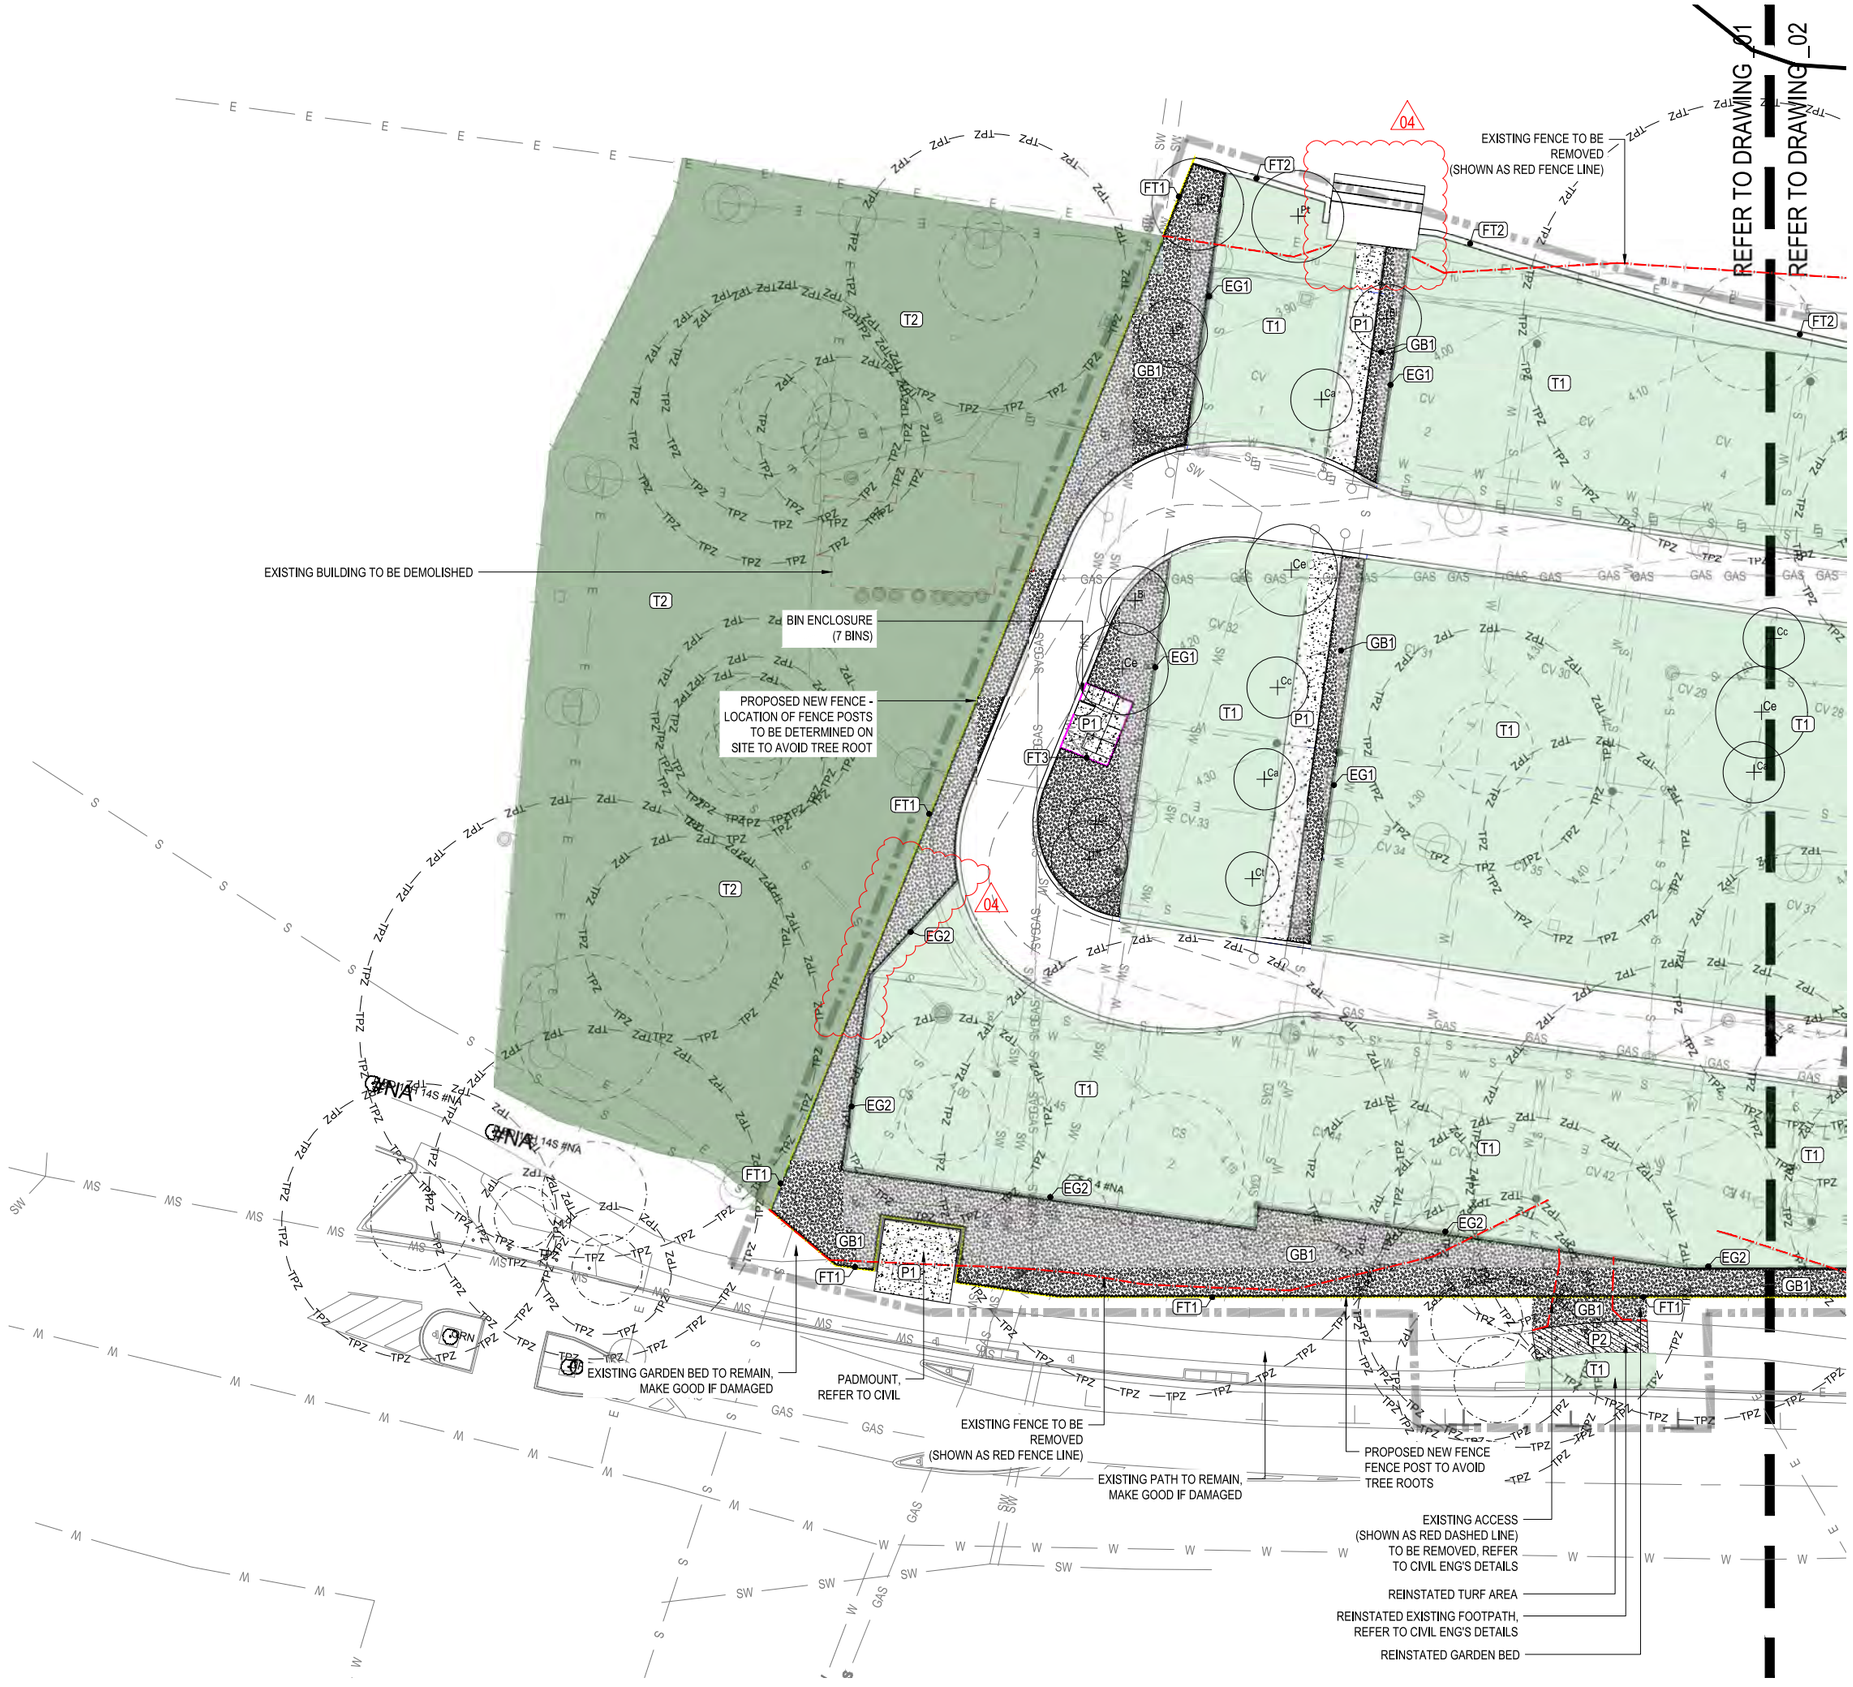



place design group.

SUNSHINE COAST
Level 1, 24 Duporth Avenue
Maroochydore, QLD 4558
T + 61 7 5499 6188
F + 61 7 5499 6711



© Place Design Group Pty Ltd A.C.N. 082 370 063

All information displayed, transmitted or carried within this drawing is protected by Copyright and Intellectual Property laws.
The information contained in this document is confidential.
Recipients of this document are prohibited from disclosing the information herein to any person without the written consent of Place Design Group.
Annotated dimensions take precedence over any measures of scale.
Verify all dimensions on site prior to construction.
This drawing may display with permission a combination of specialist and other consultant(s) input and linework.
Nominated specialist and consultant information contained within this document is referenced from their supplied documentation and is contained in this document as indicative only and not for construction or certification purposes.


PROJECT

FRASER COAST CARAVAN PARKS - TORQUAY

CLIENT

Fraser Coast Regional Council

NOTES

FOR CONSTRUCTION

| ISSUE | CODE | ISSUE DESCRIPTION | BY | CHK | DATE |
|---|---|---|---|---|---|
| 01 | PRE | PRELIMINARY | PA | VS | 10/11/2022 |
| 02 | CON | CONSTRUCTION | PA | VS | 08/02/2023 |
| 03 | CON | CONSTRUCTION | PA | VS | 14/03/2023 |
| 04 | CON | CONSTRUCTION | PA | VS | 06/09/2023 |

PRE - Preliminary | CA - Council Approval | T - Tender | CON - Construction

DRAWING TITLE

SURFACES PLAN: SHEET 1

DESIGN : JB
DOCUMENT : PA
PROJECT : 2022027

NORTH

2 0 2 4 6 8 10 metres

SCALE 1:200 @ A1 1:400 @ A3

DRAWING NUMBER 2022027-201

REVISION 04

## FINISHES LEGEND

- P1 - PAVING TYPE 1 — REFER TO FINISHES SCHEDULE
- P2 - PAVING TYPE 2 — REFER TO FINISHES SCHEDULE
- W1 - WALL TYPE 1 — REFER TO FINISHES SCHEDULE
- FT1 - FENCE TYPE 1 — REFER TO FINISHES SCHEDULE
- FT2 - FENCE TYPE 2 — REFER TO FINISHES SCHEDULE
- FT3 - FENCE TYPE 3 — REFER TO FINISHES SCHEDULE
- EG1 - GARDEN EDGE TYPE 1 — REFER TO FINISHES SCHEDULE
- EG2 - GARDEN EDGE TYPE 1 — REFER TO FINISHES SCHEDULE
- GB1 - GARDEN BED TYPE 1 - ON GRADE — REFER TO FINISHES SCHEDULE
- T1 - TURF TYPE 1 — REFER TO FINISHES SCHEDULE
- T2 - TURF TYPE 2 — REFER TO FINISHES SCHEDULE
- T3 - TURF TYPE 3 — REFER TO FINISHES SCHEDULE 04

EXTENT OF WORKS

CAMPING SITE BDY

EXISTING TREE TO REMAIN

NEW PROPOSED TREE

## SERVICES LEGEND

- W — WATER
- E — ELECTRICAL
- SW — STORM WATER
- T — TELECOMMUNICATIONS
- S — SEWER
- RB — ROOT BARRIER (REFER TO ARBORIST'S SPECIFICATIONS)

REFER TO DRAWING_01

REFER TO DRAWING_02

REFER TO DRAWING_02

REFER TO DRAWING_03

LINE OF EXISTING RETAINING WALL

EXISTING FENCE TO BE REMOVED (SHOWN AS RED FENCE LINE)

EXISTING AMENITY TO BE RETAINED FOR DEMOLITION DURING STAGE 2 WORKS.

BBQ AREA

LINE OF EXISTING RETAINING WALL

BIN ENCLOSURE (12 BINS)

BIN ENCLOSURE (23 BINS)

EXISTING FENCE TO BE REMOVED (SHOWN AS RED FENCE LINE)

PROPOSED NEW FENCE - LOCATION OF FENCE POSTS TO BE DETERMINED ON SITE TO AVOID TREE ROOTS

EXISTING PATH TO REMAIN, MAKE GOOD IF DAMAGED

EXISTING GARDEN BED TO REMAIN, MAKE GOOD IF DAMAGED

REINSTATED GARDEN BED

REINSTATED EXISTING FOOTPATH

ENTRY WALL WITH SIGNAGE

REINSTATED TURF AREA

EXISTING GARDEN BED TO BE REMOVED

EXISTING WASH BAY TO BE REMOVED

REINSTATED TURF AREA

REINSTATED EXISTING FOOTPATH, REFER TO CIVIL ENGINEER'S DRAWINGS

REINSTATED GARDEN BED

EXISTING FENCE TO BE REMOVED (SHOWN AS RED FENCE LINE)

PROPOSED NEW FENCE - LOCATION OF FENCE POSTS TO BE DETERMINED ON SITE TO AVOID TREE ROOTS


place design group.

SUNSHINE COAST
Level 1, 24 Duporth Avenue
Maroochydore, QLD 4558
T + 61 7 5499 6188
F + 61 7 5499 6711



© Place Design Group Pty Ltd A.C.N. 082 370 063

All information displayed, transmitted or carried within this drawing is protected by Copyright and Intellectual Property laws.
The information contained in this document is confidential.
Recipients of this document are prohibited from disclosing the information herein to any person without the written consent of Place Design Group.
Annotated dimensions take precedence over any measures of scale.
Verify all dimensions on site prior to construction.
This drawing may display with permission a combination of specialist and other consultant(s) input and linework.
Nominated specialist and consultant information contained within this document is referenced from their supplied documentation and is contained in this document as indicative only and not for construction or certification purposes.


PROJECT

FRASER COAST CARAVAN PARKS - TORQUAY

CLIENT

Fraser Coast Regional Council

NOTES

FOR CONSTRUCTION

| ISSUE | CODE | ISSUE DESCRIPTION | BY | CHK | DATE |
|---|---|---|---|---|---|
| 01 | PRE | PRELIMINARY | PA | VS | 10/11/2022 |
| 02 | CON | CONSTRUCTION | PA | VS | 08/02/2023 |
| 03 | CON | CONSTRUCTION | PA | VS | 14/03/2023 |
| 04 | CON | CONSTRUCTION | PA | VS | 06/09/2023 |

PRE - Preliminary | CA - Council Approval | T - Tender | CON - Construction

DRAWING TITLE

# SURFACES PLAN: SHEET 2

DESIGN : JB
DOCUMENT : PA
PROJECT : 2022027

NORTH

2 0 2 4 6 8 10 metres

SCALE 1:200 @ A1 1:400 @ A3

DRAWING NUMBER 2022027-202

REVISION 04


## FINISHES LEGEND

- P1 - PAVING TYPE 1 — REFER TO FINISHES SCHEDULE
- P2 - PAVING TYPE 2 — REFER TO FINISHES SCHEDULE
- W1 - WALL TYPE 1 — REFER TO FINISHES SCHEDULE
- FT1 - FENCE TYPE 1 — REFER TO FINISHES SCHEDULE
- FT2 - FENCE TYPE 2 — REFER TO FINISHES SCHEDULE
- FT3 - FENCE TYPE 3 — REFER TO FINISHES SCHEDULE
- EG1 - GARDEN EDGE TYPE 1 — REFER TO FINISHES SCHEDULE
- EG1 - GARDEN EDGE TYPE 1 — REFER TO FINISHES SCHEDULE
- GB1 - GARDEN BED TYPE 1 - ON GRADE — REFER TO FINISHES SCHEDULE
- T1 - TURF TYPE 1 — REFER TO FINISHES SCHEDULE
- T2 - TURF TYPE 2 — REFER TO FINISHES SCHEDULE
- T3 - TURF TYPE 3 — REFER TO FINISHES SCHEDULE

- EXTENT OF WORKS
- CAMPING SITE BDY
- EXISTING TREE TO REMAIN
- NEW PROPOSED TREE

## SERVICES LEGEND

- W — WATER
- E — ELECTRICAL
- SW — STORM WATER
- T — TELECOMMUNICATIONS
- S — SEWER
- RB — ROOT BARRIER (REFER TO ARBORIST'S SPECIFICATIONS)

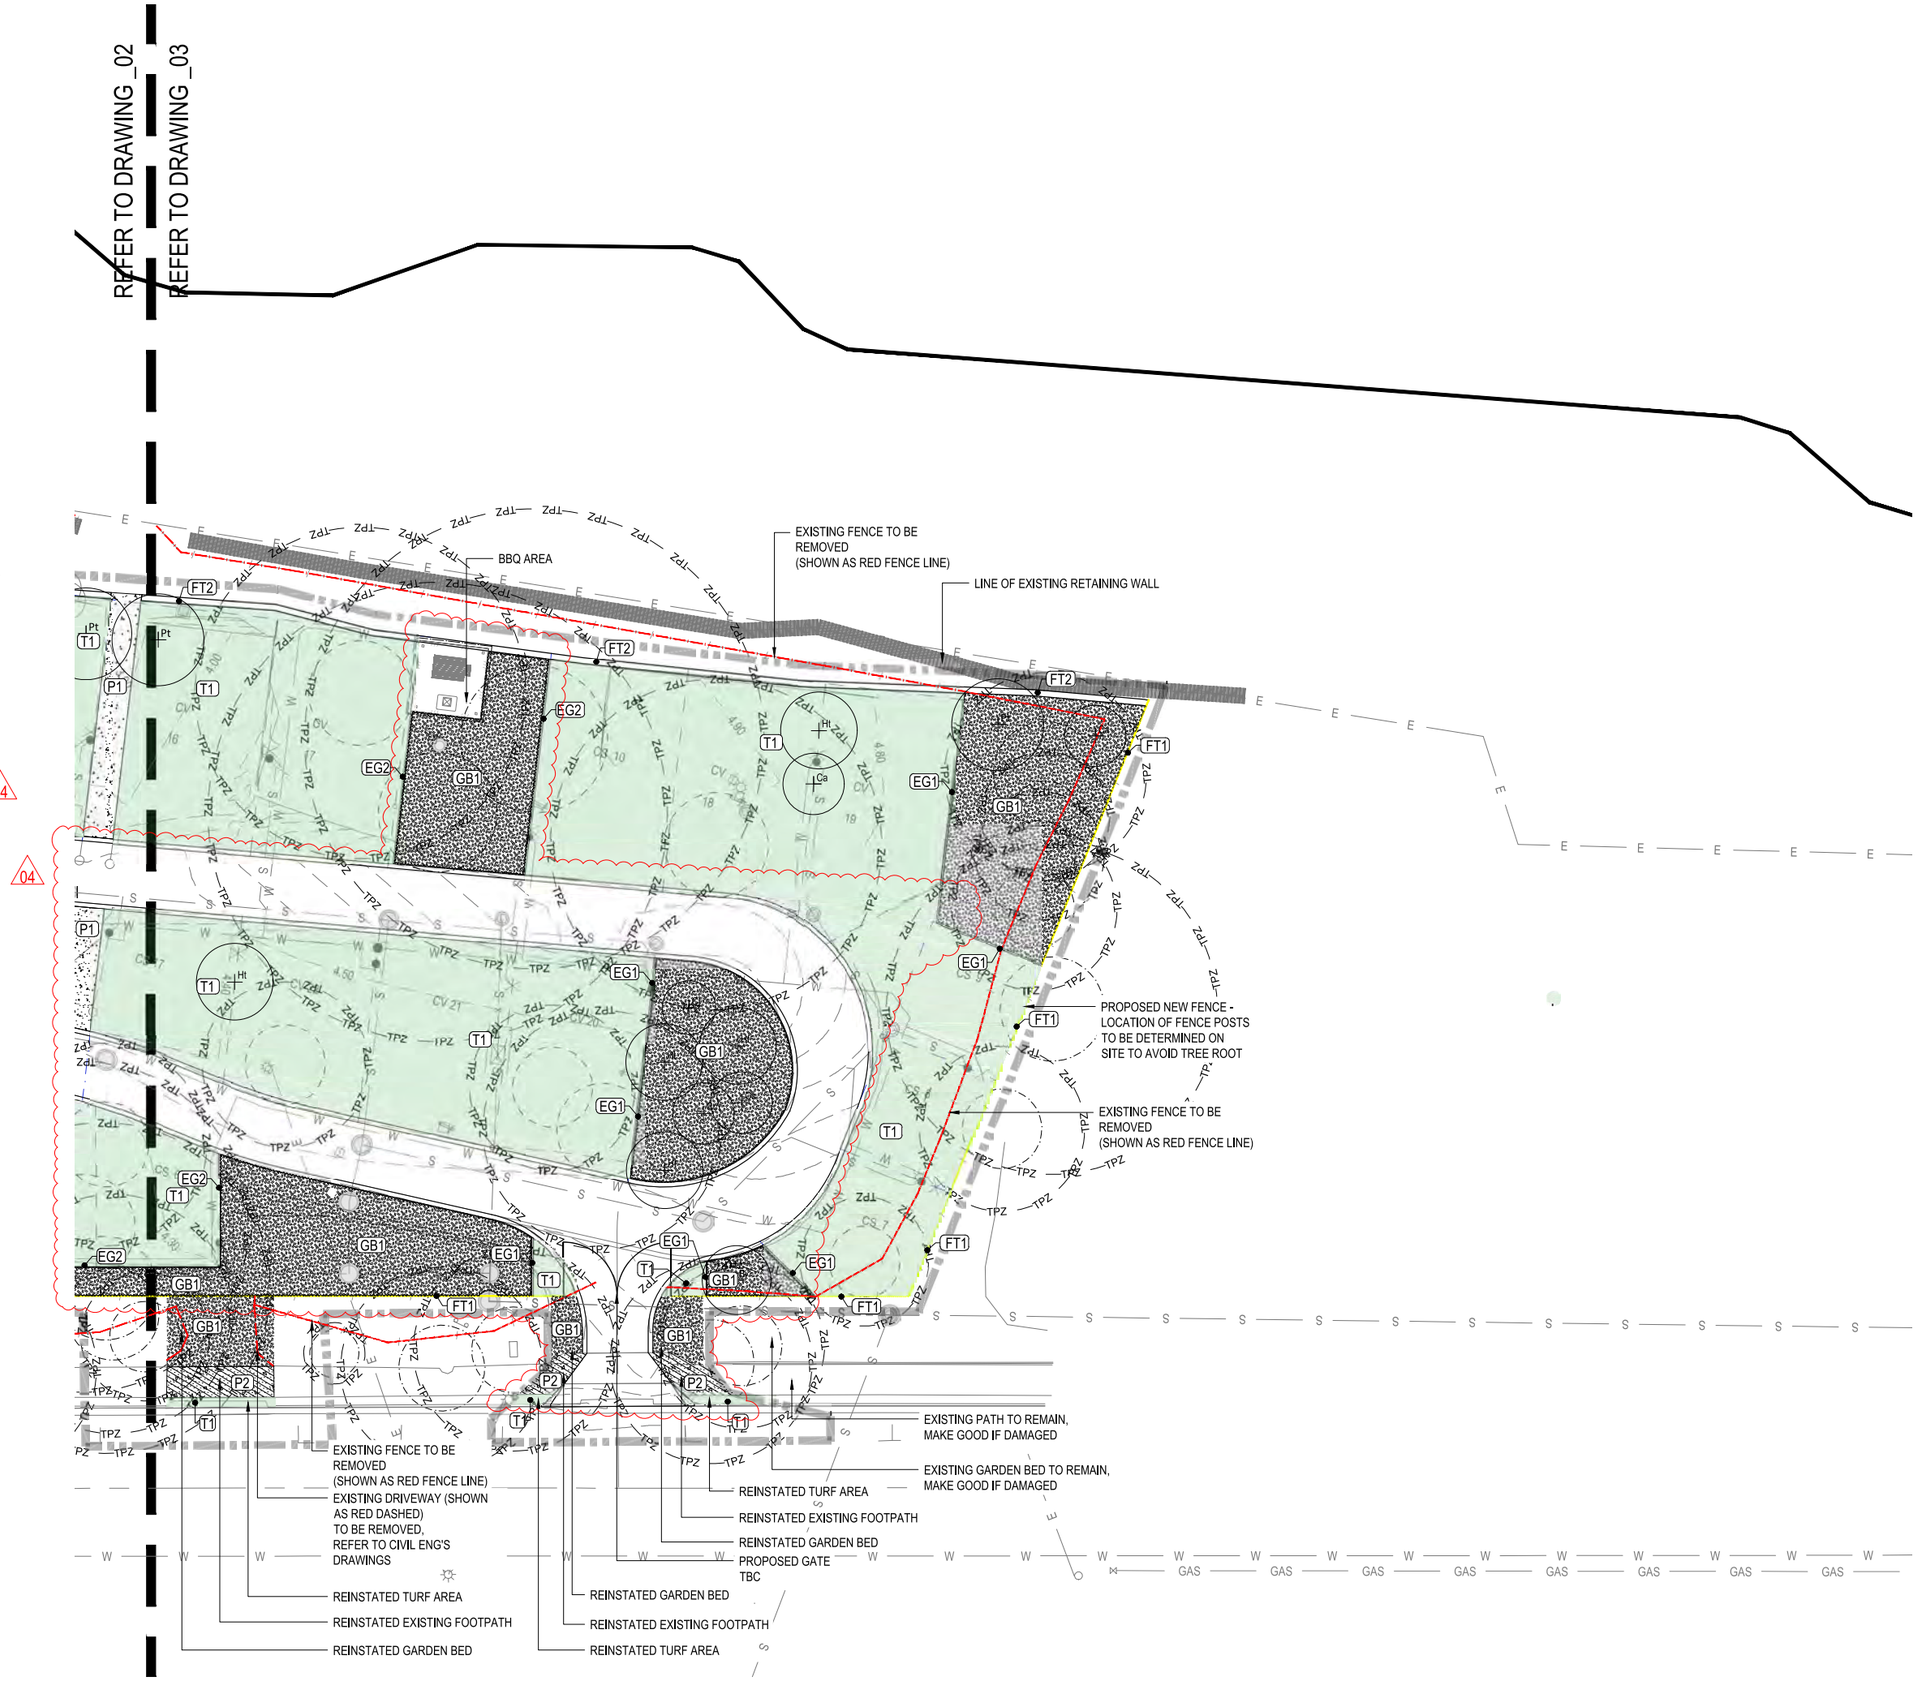



place design group.

SUNSHINE COAST
Level 1, 24 Duporth Avenue
Maroochydore, QLD 4558
T + 61 7 5499 6188
F + 61 7 5499 6711



© Place Design Group Pty Ltd A.C.N. 082 370 063

All information displayed, transmitted or carried within this drawing is protected by Copyright and Intellectual Property laws.
The information contained in this document is confidential.
Recipients of this document are prohibited from disclosing the information herein to any person without the written consent of Place Design Group.
Annotated dimensions take precedence over any measures of scale.
Verify all dimensions on site prior to construction.
This drawing may display with permission a combination of specialist and other consultant(s) input and linework.
Nominated specialist and consultant information contained within this document is referenced from their supplied documentation and is contained in this document as indicative only and not for construction or certification purposes.


PROJECT

FRASER COAST CARAVAN PARKS - TORQUAY

CLIENT

Fraser Coast Regional Council

NOTES

FOR CONSTRUCTION

| ISSUE | CODE | ISSUE DESCRIPTION | BY | CHK | DATE |
|---|---|---|---|---|---|
| 01 | PRE | PRELIMINARY | PA | VS | 10/11/2022 |
| 02 | CON | CONSTRUCTION | PA | VS | 08/02/2023 |
| 03 | CON | CONSTRUCTION | PA | VS | 14/03/2023 |
| 04 | CON | CONSTRUCTION | PA | VS | 06/09/2023 |

PRE - Preliminary | CA - Council Approval | T - Tender | CON - Construction

DRAWING TITLE

SURFACES PLAN: SHEET 3

DESIGN : JB
DOCUMENT : PA
PROJECT : 2022027

NORTH

SCALE 1:200 @ A1 1:400 @ A3

DRAWING NUMBER 2022027-203

REVISION 04

## PLANTING SCHEDULE

| SYMBOL | CODE | GENUS / SPECIES - COMMON NAME | POT SIZE |
|---|---|---|---|
| **TREES** | | | |
| Bi | BAN int | BANKSIA integrifolia - Coastal Banksia | |
| Ce | CAS equ | CASUARINA equisetifolia - Beach She Oak | |
| Ct | COR tes | CORYMBIA tessellaris - Moreton Bay Ash | |
| Ca | CUP ana | CUPANIOPSIS anacardioides - Tuckeroo | |
| Cc | CAL col | CALLITRIS columellaris - Bribie Island Pine | |
| Ht | HIB til | HIBISCUS tiliaceus - Beach Hibiscus | |
| Pt | PAN tec | PANDANUS tectorius - Screw Pine | |
| **SHRUBS** | | | |
| Ac | ALP cae | ALPINIA caerulea - Native Ginger | |
| Br | BAN rob | BANKSIA robur - Swamp Banksia | |
| Bi | BLE ind | BLECHNUM indicum - Swamp Water Fern | |
| Sa | SYZ aus | SYZYGIUM australe - Lilly Pilly | |
| Wf | WES fru | WESTRINGIA fruticosa - Coastal Rosemary | |
| Ha | HOV acu | HOVEA acutifolia - Purple Pea Bush | |
| Fgi | FIC GI | FICUS 'Green Island' | |
| Mt | MEL thy | MELALEUCA thymifolia - Thyme Honey-Myrtle | |
| Ma | MEL aff | MELASTOMA affine | |
| Lsp | LEP pet | LEPTOSPERMUM petersonii | |
| **CLIMBERS** | | | |
| Ca | CIS ant | CISSUS antarctica - Kangaroo Vine | |
| Hv | HAR vio | HARDENBERGIA violacea - Purple Coral Pea | |
| Th | TEC hil | TECOMANTHE hillii - Fraser Island creeper | |
| **GROUNDCOVERS** | | | |
| | CAR gla | CARPOBROTUS glaucescens | |
| | BAL pal | BALOSKION pallens | |
| | LOM lon | LOMANDRA longifolia | |
| LH | LOM hys | LOMANDRA hystrix | |
| | LOM ver | LOMANDRA verday | |
| | SCA aem | SCAEVOLA aemula - Fairy Fan-Flower | |
| | IPO pes | IPOMOEA pes-caprae | |
| | HIB sca | HIBBERTIA scandens | |

EXTENT OF WORKS

CAMPING SITE BDY

EXISTING TREE TO REMAIN

NEW PROPOSED TREE

NOTE:
25 EXISTING TREES TO BE REMOVED
56 NEW TREES TO BE ADDED





place design group.

SUNSHINE COAST
Level 1, 24 Duporth Avenue
Maroochydore, QLD 4558
T + 61 7 5499 6188
F + 61 7 5499 6711



© Place Design Group Pty Ltd A.C.N. 082 370 063

All information displayed, transmitted or carried within this drawing is protected by Copyright and Intellectual Property laws.
The information contained in this document is confidential.
Recipients of this document are prohibited from disclosing the information herein to any person without the written consent of Place Design Group.
Annotated dimensions take precedence over any measures of scale.
Verify all dimensions on site prior to construction.
This drawing may display with permission a combination of specialist and other consultant(s) input and linework.
Nominated specialist and consultant information contained within this document is referenced from their supplied documentation and is contained in this document as indicative only and not for construction or certification purposes.


PROJECT

FRASER COAST CARAVAN PARKS - TORQUAY

CLIENT

Fraser Coast Regional Council

NOTES

FOR CONSTRUCTION

| ISSUE | CODE | ISSUE DESCRIPTION | BY | CHK | DATE |
|---|---|---|---|---|---|
| 01 | PRE | PRELIMINARY | PA | VS | 10/11/2022 |
| 02 | CON | CONSTRUCTION | PA | VS | 08/02/2023 |
| 03 | CON | CONSTRUCTION | PA | VS | 14/03/2023 |
| 04 | CON | CONSTRUCTION | PA | VS | 06/09/2023 |

PRE - Preliminary | CA - Council Approval | T - Tender | CON - Construction

DRAWING TITLE

# PLANTING PLAN: SHEET 1

DESIGN : JB
DOCUMENT : PA
PROJECT : 2022027

NORTH

2 0 2 4 6 8 10 metres

SCALE 1:200 @ A1 1:400 @ A3

DRAWING NUMBER 2022027-601

REVISION 04

## PLANTING SCHEDULE

| SYMBOL | CODE | GENUS / SPECIES - COMMON NAME | POT SIZE |
|---|---|---|---|
| **TREES** | | | |
| Bi | BAN int | BANKSIA integrifolia - Coastal Banksia | |
| Ce | CAS equ | CASUARINA equisetifolia - Beach She Oak | |
| Ct | COR tes | CORYMBIA tessellaris - Moreton Bay Ash | |
| Ca | CUP ana | CUPANIOPSIS anacardioides - Tuckeroo | |
| Cc | CAL col | CALLITRIS columellaris - Bribie Island Pine | |
| Ht | HIB til | HIBISCUS tiliaceus - Beach Hibiscus | |
| Pt | PAN tec | PANDANUS tectorius - Screw Pine | |
| **SHRUBS** | | | |
| Ac | ALP cae | ALPINIA caerulea - Native Ginger | |
| Br | BAN rob | BANKSIA robur - Swamp Banksia | |
| Bi | BLE ind | BLECHNUM indicum - Swamp Water Fern | |
| Sa | SYZ aus | SYZYGIUM australe - Lilly Pilly | |
| Wf | WES fru | WESTRINGIA fruticosa - Coastal Rosemary | |
| Ha | HOV acu | HOVEA acutifolia - Purple Pea Bush | |
| Fgi | FIC GI | FICUS 'Green Island' | |
| Mt | MEL thy | MELALEUCA thymifolia - Thyme Honey-Myrtle | |
| Ma | MEL aff | MELASTOMA affine | |
| Lsp | LEP pet | LEPTOSPERMUM petersonii | |
| **CLIMBERS** | | | |
| Ca | CIS ant | CISSUS antarctica - Kangaroo Vine | |
| Hv | HAR vio | HARDENBERGIA violacea - Purple Coral Pea | |
| Th | TEC hil | TECOMANTHE hillii - Fraser Island creeper | |
| **GROUNDCOVERS** | | | |
| | CAR gla | CARPOBROTUS glaucescens | |
| | BAL pal | BALOSKION pallens | |
| | LOM lon | LOMANDRA longifolia | |
| LH | LOM hys | LOMANDRA hystrix | |
| | LOM ver | LOMANDRA verday | |
| | SCA aem | SCAEVOLA aemula - Fairy Fan-Flower | |
| | IPO pes | IPOMOEA pes-caprae | |
| | HIB sca | HIBBERTIA scandens | |


EXTENT OF WORKS

CAMPING SITE BDY

EXISTING TREE TO REMAIN

NEW PROPOSED TREE

NOTE:
25 EXISTING TREES TO BE REMOVED
56 NEW TREES TO BE ADDED

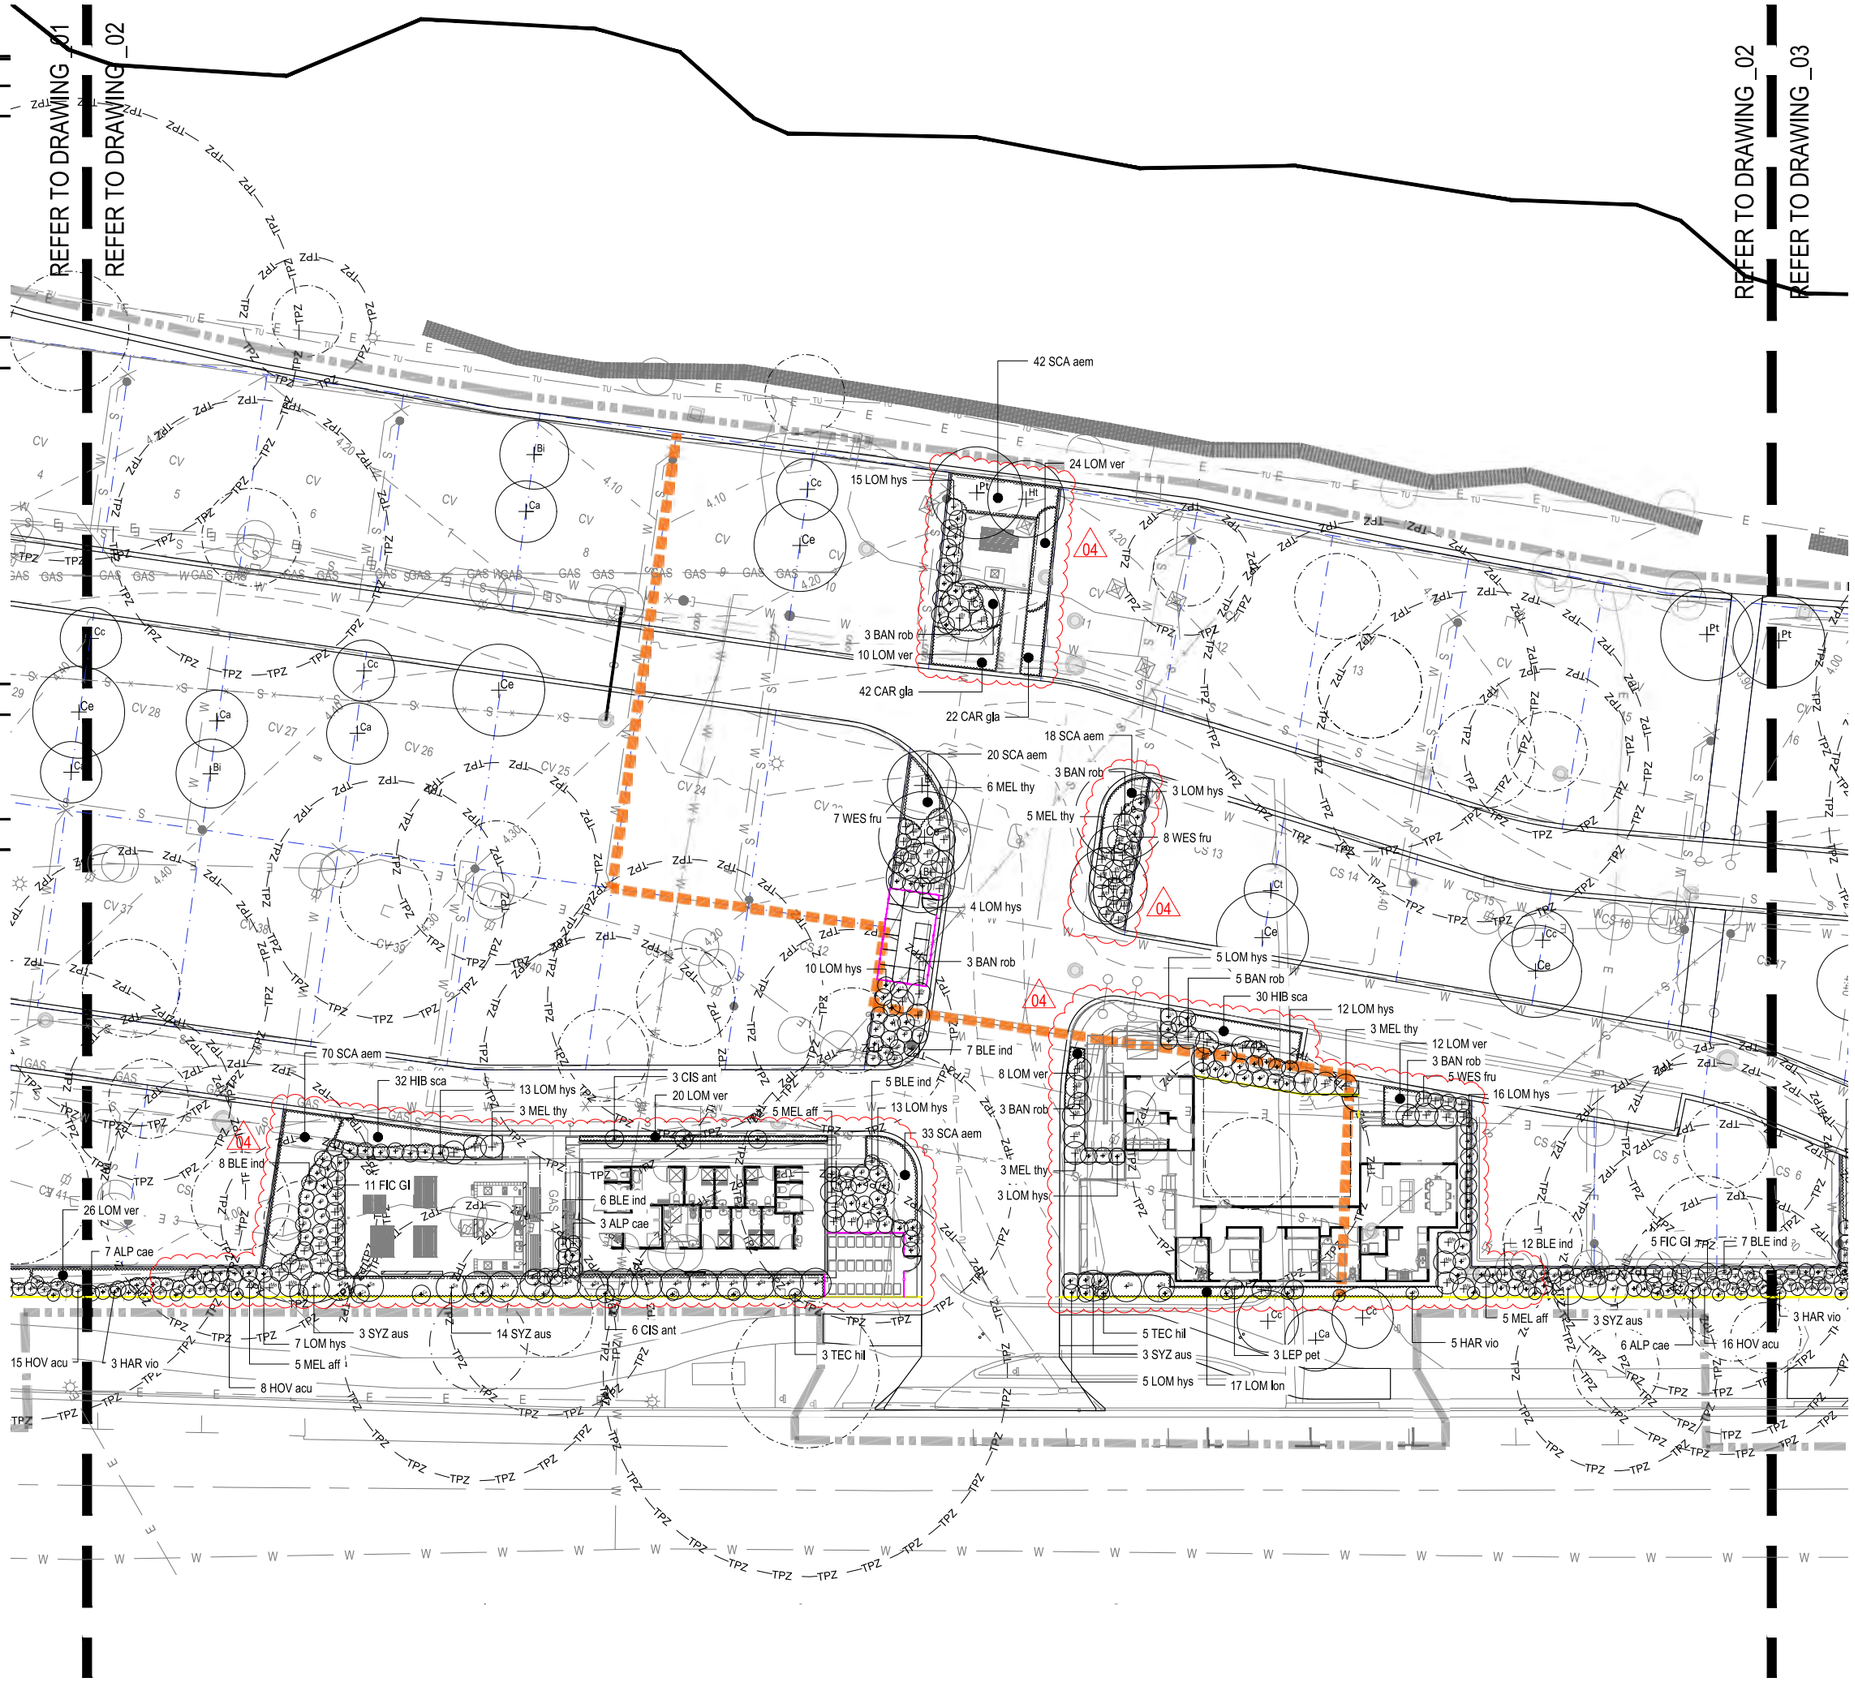


FOR CONSTRUCTION

| ISSUE | CODE | ISSUE DESCRIPTION | BY | CHK | DATE |
|---|---|---|---|---|---|
| 01 | PRE | PRELIMINARY | PA | VS | 10/11/2022 |
| 02 | CON | CONSTRUCTION | PA | VS | 08/02/2023 |
| 03 | CON | CONSTRUCTION | PA | VS | 14/03/2023 |
| 04 | CON | CONSTRUCTION | PA | VS | 06/09/2023 |

PRE - Preliminary | CA - Council Approval | T - Tender | CON - Construction

DRAWING TITLE

# PLANTING PLAN: SHEET 2

DESIGN : JB
DOCUMENT : PA
PROJECT : 2022027

NORTH

SCALE 1:200 @ A1 1:400 @ A3

DRAWING NUMBER 2022027-602

REVISION 04


place design group.

SUNSHINE COAST
Level 1, 24 Duporth Avenue
Maroochydore, QLD 4558
T + 61 7 5499 6188
F + 61 7 5499 6711



© Place Design Group Pty Ltd A.C.N. 082 370 063

All information displayed, transmitted or carried within this drawing is protected by Copyright and Intellectual Property laws.
The information contained in this document is confidential.
Recipients of this document are prohibited from disclosing the information herein to any person without the written consent of Place Design Group.
Annotated dimensions take precedence over any measures of scale.
Verify all dimensions on site prior to construction.
This drawing may display with permission a combination of specialist and other consultant(s) input and linework.
Nominated specialist and consultant information contained within this document is referenced from their supplied documentation and is contained in this document as indicative only and not for construction or certification purposes.


PROJECT

FRASER COAST CARAVAN PARKS - TORQUAY

CLIENT

Fraser Coast Regional Council

NOTES

## PLANTING SCHEDULE

| SYMBOL | CODE | GENUS / SPECIES - COMMON NAME | POT SIZE |
|---|---|---|---|
| **TREES** | | | |
| Bi | BAN int | BANKSIA integrifolia - Coastal Banksia | |
| Ce | CAS equ | CASUARINA equisetifolia - Beach She Oak | |
| Ct | COR tes | CORYMBIA tessellaris - Moreton Bay Ash | |
| Ca | CUP ana | CUPANIOPSIS anacardioides - Tuckeroo | |
| Cc | CAL col | CALLITRIS columellaris - Bribie Island Pine | |
| Ht | HIB til | HIBISCUS tiliaceus - Beach Hibiscus | |
| Pt | PAN tec | PANDANUS tectorius - Screw Pine | |
| **SHRUBS** | | | |
| Ac | ALP cae | ALPINIA caerulea - Native Ginger | |
| Br | BAN rob | BANKSIA robur - Swamp Banksia | |
| Bi | BLE ind | BLECHNUM indicum - Swamp Water Fern | |
| Sa | SYZ aus | SYZYGIUM australe - Lilly Pilly | |
| Wf | WES fru | WESTRINGIA fruticosa - Coastal Rosemary | |
| Ha | HOV acu | HOVEA acutifolia - Purple Pea Bush | |
| Egi | FIC GI | FICUS 'Green Island' | |
| Mt | MEL thy | MELALEUCA thymifolia - Thyme Honey-Myrtle | |
| Ma | MEL aff | MELASTOMA affine | |
| Lsp | LEP pet | LEPTOSPERMUM petersonii | |
| **CLIMBERS** | | | |
| Ca | CIS ant | CISSUS antarctica - Kangaroo Vine | |
| Hv | HAR vio | HARDENBERGIA violacea - Purple Coral Pea | |
| Th | TEC hil | TECOMANTHE hillii - Fraser Island creeper | |
| **GROUNDCOVERS** | | | |
| | CAR gla | CARPOBROTUS glaucescens | |
| | BAL pal | BALOSKION pallens | |
| | LOM lon | LOMANDRA longifolia | |
| LH | LOM hys | LOMANDRA hystrix | |
| | LOM ver | LOMANDRA verday | |
| | SCA aem | SCAEVOLA aemula - Fairy Fan-Flower | |
| | IPO pes | IPOMOEA pes-caprae | |
| | HIB sca | HIBBERTIA scandens | |


EXTENT OF WORKS

CAMPING SITE BDY

EXISTING TREE TO REMAIN

NEW PROPOSED TREE

NOTE:
25 EXISTING TREES TO BE REMOVED
56 NEW TREES TO BE ADDED

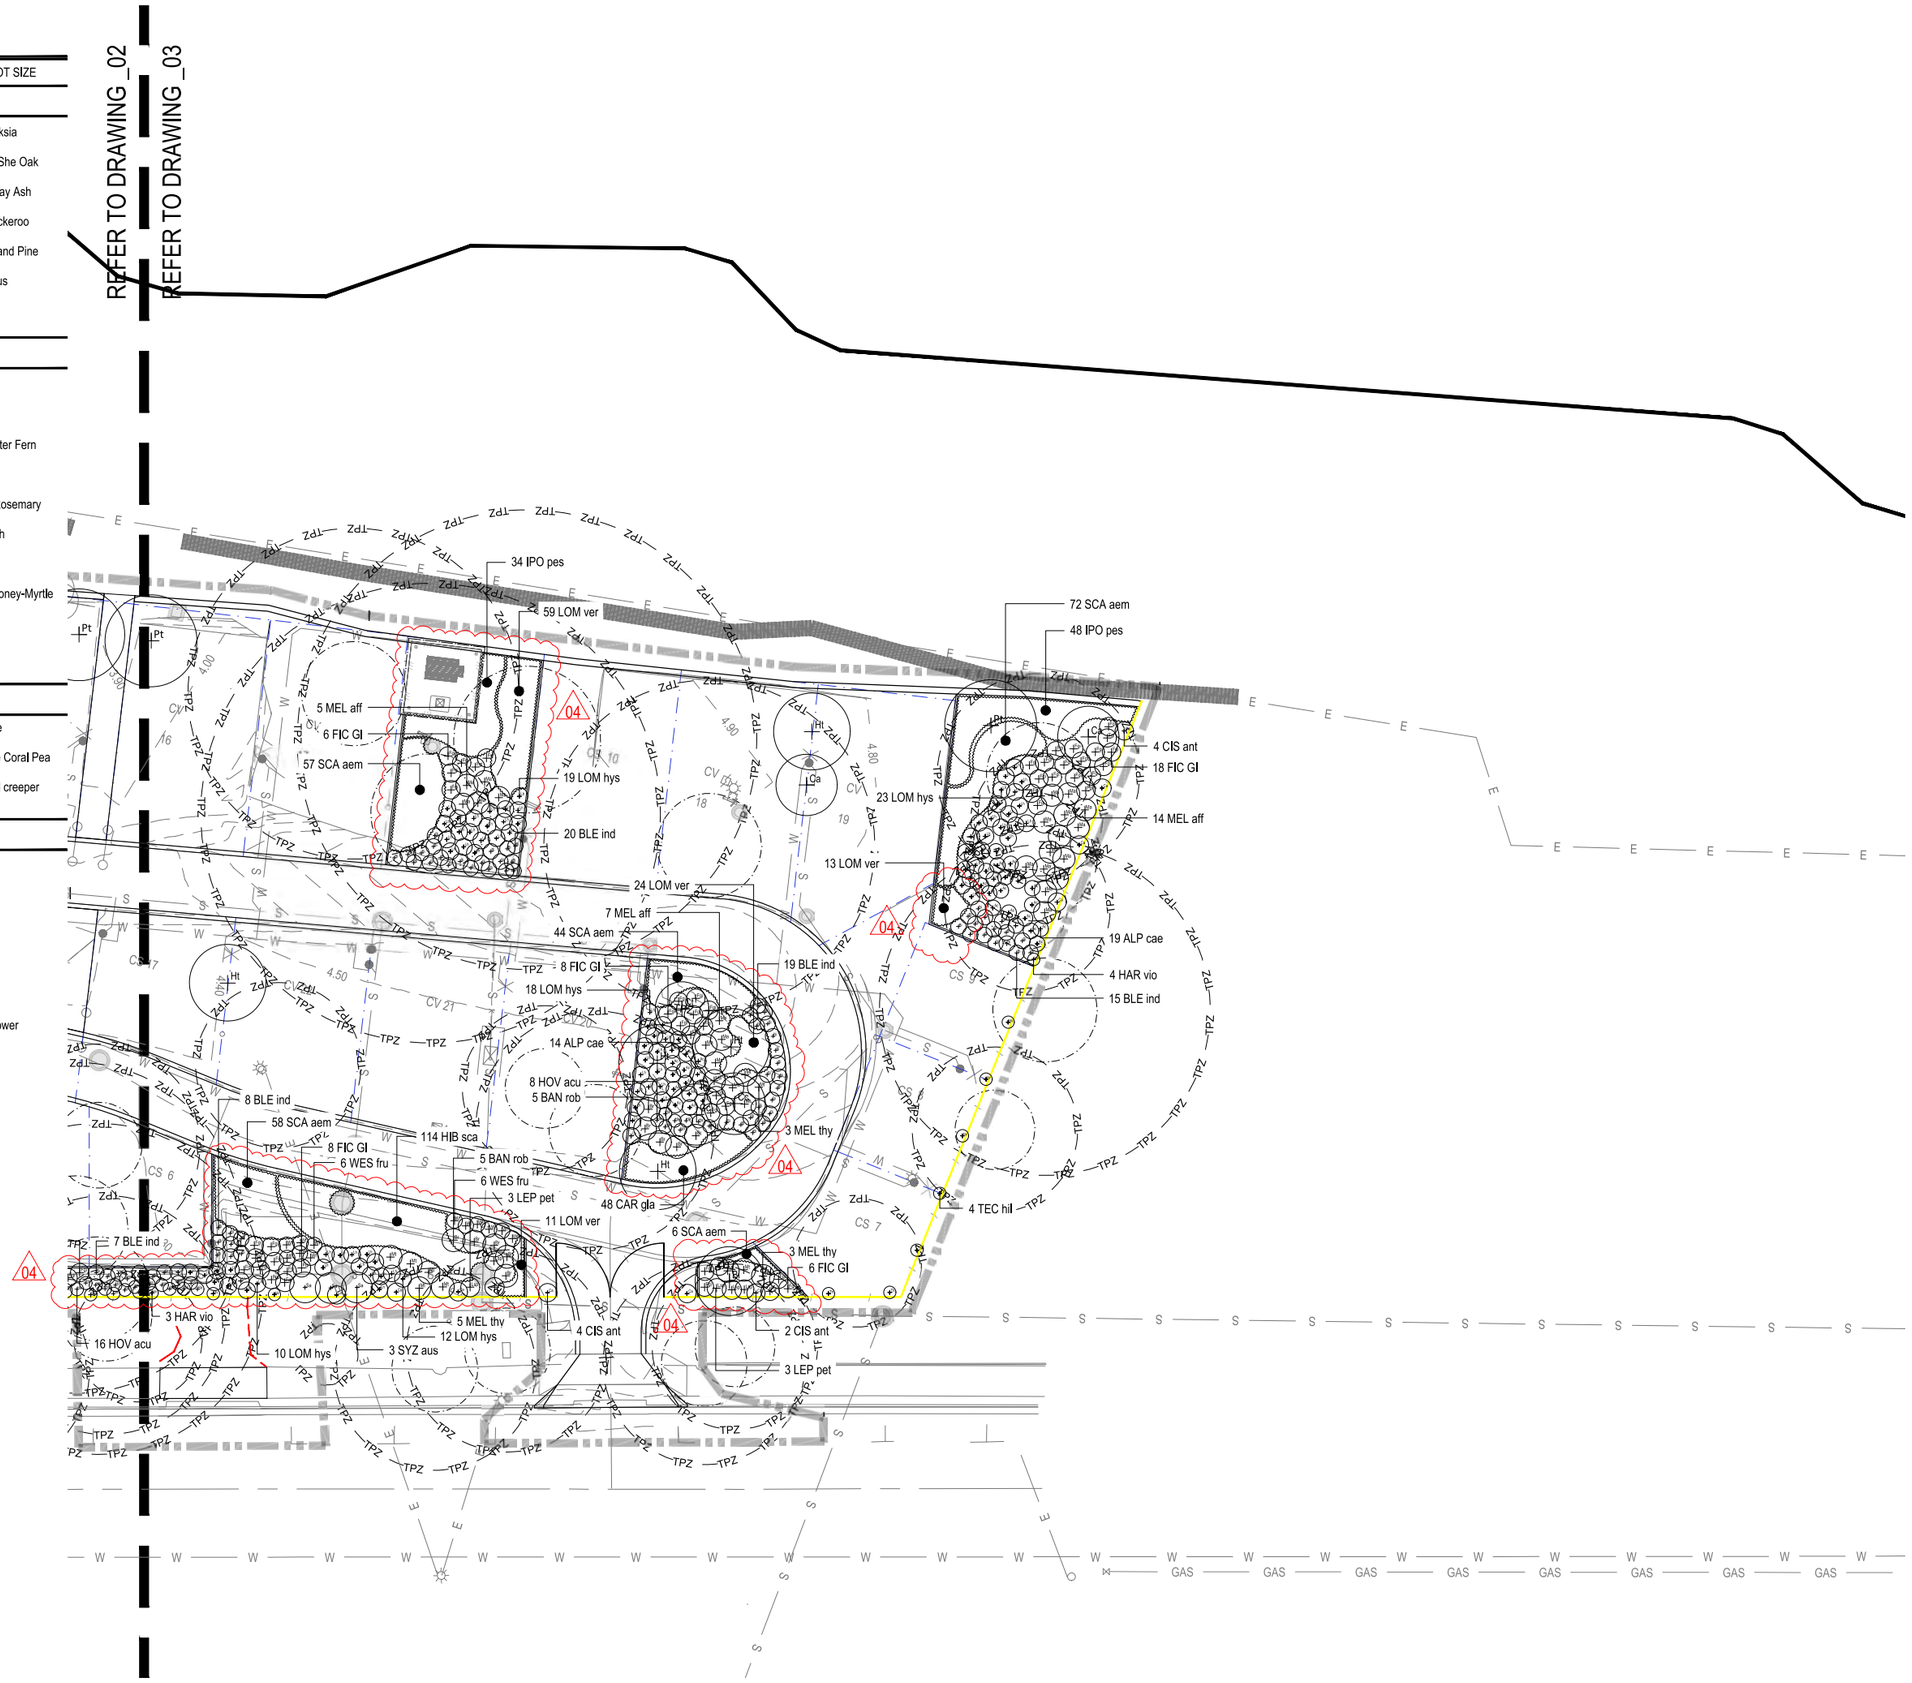



place design group.

SUNSHINE COAST
Level 1, 24 Duporth Avenue
Maroochydore, QLD 4558
T + 61 7 5499 6188
F + 61 7 5499 6711



© Place Design Group Pty Ltd A.C.N. 082 370 063

All information displayed, transmitted or carried within this drawing is protected by Copyright and Intellectual Property laws.
The information contained in this document is confidential.
Recipients of this document are prohibited from disclosing the information herein to any person without the written consent of Place Design Group.
Annotated dimensions take precedence over any measures of scale.
Verify all dimensions on site prior to construction.
This drawing may display with permission a combination of specialist and other consultant(s) input and linework.
Nominated specialist and consultant information contained within this document is referenced from their supplied documentation and is contained in this document as indicative only and not for construction or certification purposes.


PROJECT

FRASER COAST CARAVAN PARKS - TORQUAY

CLIENT

Fraser Coast Regional Council

NOTES

FOR CONSTRUCTION

| ISSUE | CODE | ISSUE DESCRIPTION | BY | CHK | DATE |
|---|---|---|---|---|---|
| 01 | PRE | PRELIMINARY | PA | VS | 10/11/2022 |
| 02 | CON | CONSTRUCTION | PA | VS | 08/02/2023 |
| 03 | CON | CONSTRUCTION | PA | VS | 14/03/2023 |
| 04 | CON | CONSTRUCTION | PA | VS | 06/09/2023 |

PRE - Preliminary | CA - Council Approval | T - Tender | CON - Construction

DRAWING TITLE

## PLANTING PLAN: SHEET 3

DESIGN : JB
DOCUMENT : PA
PROJECT : 2022027

NORTH

2 0 2 4 6 8 10 metres

SCALE 1:200 @ A1 1:400 @ A3

DRAWING NUMBER 2022027-603

REVISION 04